LEGEND


Existing Trees (To Be Retained)

Existing Trees (To Be Removed)
(See Arborist Report for Detailed Assessment)

Proposed Canopy Tree Planting

Proposed Shrub & Ground Covers

Proposed Bush Mulch Planting Beds

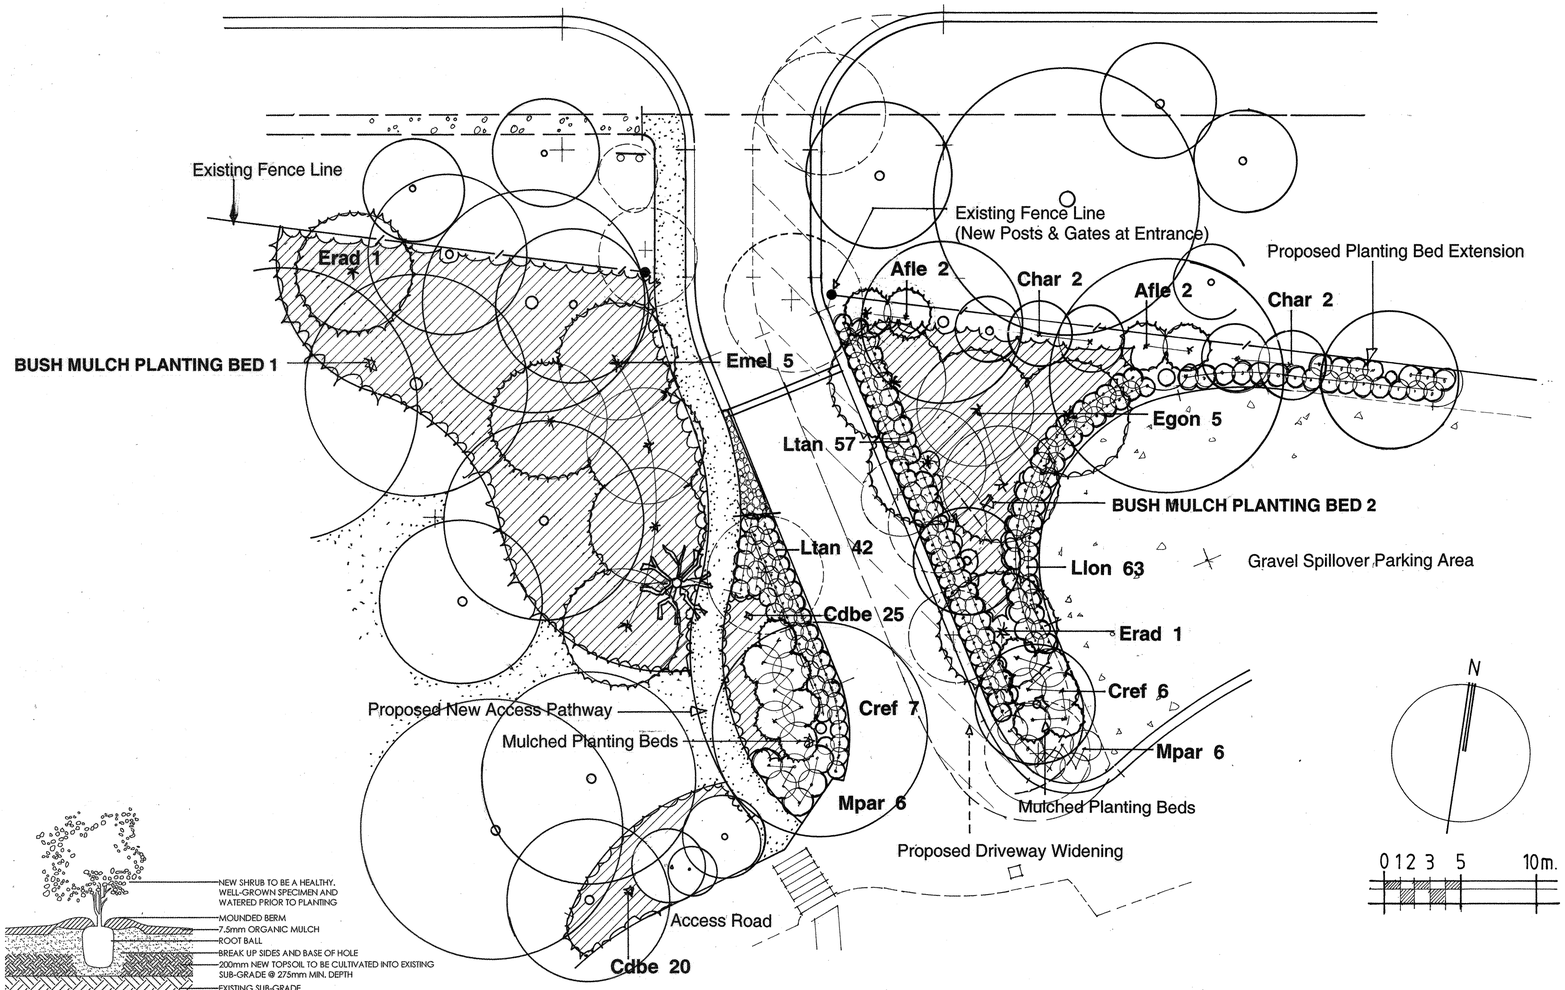

SHRUB PLANTING DETAIL
SECTIONAL VIEW - NOT TO SCALE

PLANTING SCHEDULE

				No.
Canopy Tree Planting (12 Trees)	(Supply at 300mm Pot Size)			
Egon	EUCALYPTUS goniocalyx	(Long Leaved Box)	15m x 8m	5
Emel	EUCALYPTUS meliodora	(Yellow Box)	14m x 7m	5
Erad	EUCALYPTUS radiata	(Peppermint Gum)	12m x 8m	2
Large Shrubs & Small Trees	(Supply at 300mm Pot Size)			
Afle	AGONIS flexuosa 'Burgundy'	(Willow Myrtle Cultivar)	5m x 3m	4
Char	CALLISTEMON 'Harkness'	(Gawler Wattle)	4m x 2.5m	4
Shrubs & Ground Covers	(Supply at 140mm Pot Size)			
Cdbe	CORREA 'Dusky Bells'	(Dusky Correa)	0.3 x 0.7m	45
Cref	CORREA reflexa (Green)	(Common Correa)	1.2 x 0.9m	13
Llon	LOMANDRA longifolia	(Spiny-headed Mat-rush)	0.9 x 0.9m	63
Ltan	LOMANDRA 'Tanika'	(Lomandra cultivar)	0.9 x 0.9m	99
Mpar	MYOPORUM parvifolium	(Creeping Boobialla)	1.5 x 0.3m	12

Shrub & Ground Cover Planting Mix in Bush Mulch Bed 1 (from EVC 127)
(Total Plants = 220) Supply at tubestock size (Mulched Area = 420sq.m)

10 Coprosma quadrifida	(Prickly Currant-bush)	2.5m x 1.5m
50 Dianella longifolia	(Pale Flax Lily)	0.8m x 1.0m
20 Dianella revoluta var revoluta	(Flax Lily Var)	1.0m x 1.5m
20 Gahnia sieberiana	(Red-fruit Saw-sedge)	2.0m x 2.0m
20 Lomandra filiformis	(Wattle Mat-rush)	0.5m x 0.2m
40 Lomandra longifolia	(Spiny Headed Mat-rush)	1.0m x 1.0m
30 Poa labillardiera	(Common Tussock Grass)	0.6m x 0.6m
30 Epacris impressa	(Common Heath)	1.0m x 0.8m

Shrub & Ground Cover Planting Mix in Bush Mulch Bed 2 (from EVC 127)
(Total Plants = 60) Supply at tubestock size (Mulched Area = 120sq.m)

20 Dianella longifolia	(Pale Flax Lily)	0.8m x 1.0m
10 Dianella revoluta var revoluta	(syn Dianella admixta)	1.0m x 1.5m
10 Gahnia sieberiana	(Red-fruit Saw-sedge)	2.0m x 2.0m
20 Epacris impressa	(Common Heath)	1.0m x 0.8m


Incorporate existing Lomandra longifolia where not impacted by construction works

Planting Notes:

All Planting Procedure is to be in accordance with Maroondah City Council Landscape Guidelines.

Revegetation-type Fencing may be required to exclude pedestrian traffic during the establishment period.

Supply of Indigenous Plants - Council recommends:
CRISP Community Nursery (Phone 9879 3911)

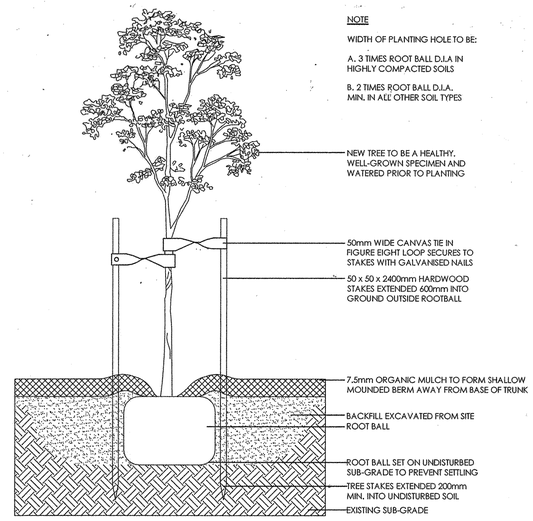

TREE PLANTING DETAIL
SECTIONAL VIEW - NOT TO SCALE

LANDSCAPE PLANTING PLAN

Jubilee Park – Russell Lucas Oval Entrance

Scale 1:200 @ A1 Sheet Size - Drg: JPRL-L01 (10.02.2021)

Landscape Architects:
EDGE Environmental Design Group
11 Wreckyn Street, North Melbourne 3051
Mobile 0401343496 Email: edge.env@outlook.com