


NEW STREET, RINGWOOD
PROPOSED LOCAL AREA TRAFFIC MANAGMENT TREATMENTS
CONCEPT FUNCTIONAL LAYOUT PLANS

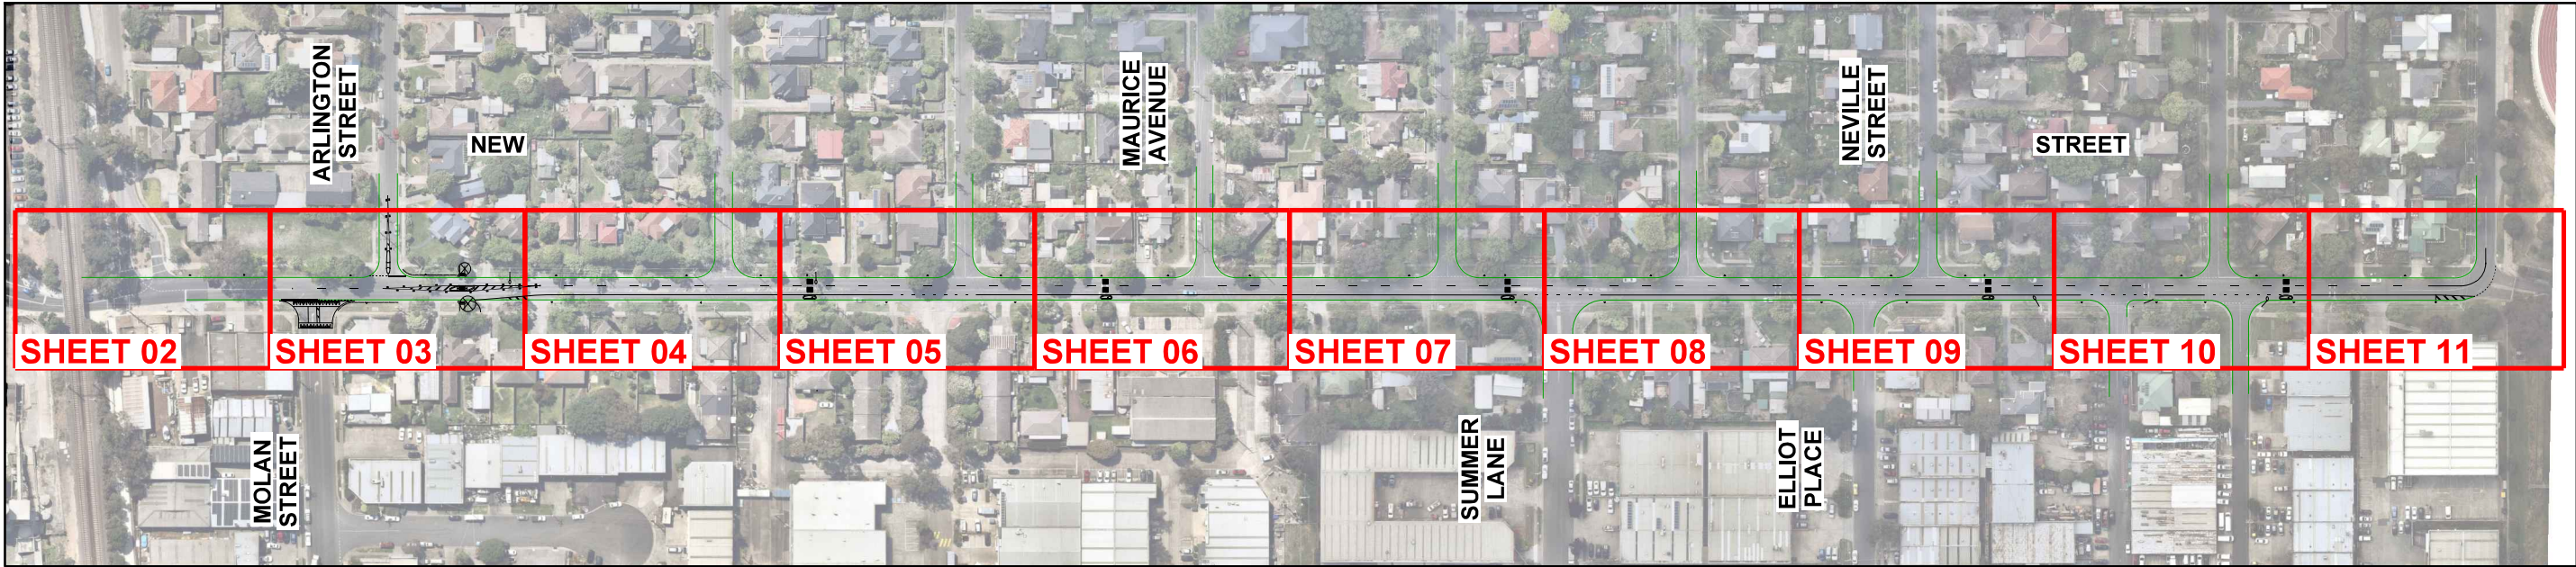

PRELIMINARY PLAN
FOR DISCUSSION PURPOSES
ONLY SUBJECT TO CHANGE
WITHOUT NOTIFICATION

WARNING
BEWARE OF UNDERGROUND SERVICES
THE LOCATIONS OF UNDERGROUND SERVICES ARE
APPROXIMATE ONLY AND THEIR EXACT POSITION
SHOULD BE PROVEN ON SITE. NO GUARANTEE IS
GIVEN THAT ALL EXISTING SERVICES ARE SHOWN.

ON 22/03/2019 AT 10:09:34 AM
PLOTTED BY : hamish.stevenson

AMENDMENTS					
P2	21.03.19	COUNCIL'S COMMENTS.		H.S.	K.W.
P1	25.01.19	INITIAL ISSUE		H.S.	K.W.
ISSUE	DATE	DESCRIPTION	BY	CHK.	APP.

GENERAL NOTES


1. ALL DIMENSIONS AND RADII ARE IN METRES AND ARE TO THE FACE OF KERB AND CHANNEL.

2. BASE INFORMATION OBTAINED FROM NEARMAP AERIAL PHOTOGRAPHY DATABASE DATED 19 OCTOPBER 2018. GTA CONSULTANTS DOES NOT TAKE ANY RESPONSIBILITY FOR THE ACCURACY OF THE EXISTING CONDITIONS BASE (AERIAL PHOTOGRAPHY) ON WHICH THE CONCEPT DESIGN IS BASED. PRIOR TO COMMENCEMENT OF CONSTRUCTION, THE EXISTING CONDITIONS INCLUDING UNDERGROUND SERVICES SHOULD BE VERIFIED ON SITE.

3. LOCAL ROAD - NEW STREET- SPEED ZONE 50KM/H

4. DESIGN VEHICLE - 19.0m SEMI ARTICULATED VEHICLE (THROUGH MOVEMENTS)
- MAROONDAH CC WASTE VEHICLE (SIDE STREETS)

DESIGNED H. STEVENSON	DESIGN CHECK -
DRAWN H. STEVENSON	DRAFTING CHECK -
APPROVED BY -	DATE APPROVED FOR INITIAL ISSUE 25 JANUARY 2019
SCALE A3 Hor. 0 2.5 5 2500	CAD FILE NO. V164910-01-P2.dgn

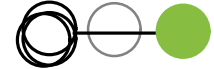

GTA consultants
www.gta.com.au

Melbourne 03 9851 9400
Sydney 02 8448 1800
Brisbane 07 3113 5000
Adelaide 08 8334 3600
Perth 08 6169 1000

CLIENT MAROONDAH CITY COUNCIL			
LOCAL AREA TRAFFIC MANAGEMENT TREATMENTS			
NEW STREET CONCEPT FUNCTIONAL LAYOUT			
MAP REF. 36/C12	DRAWING NO. V164910-01-01	SHEET 01 OF 11	ISSUE P2



PRELIMINARY PLAN
FOR DISCUSSION PURPOSES
ONLY SUBJECT TO CHANGE
WITHOUT NOTIFICATION



WARNING
BEWARE OF UNDERGROUND SERVICES
THE LOCATIONS OF UNDERGROUND SERVICES ARE
APPROXIMATE ONLY AND THEIR EXACT POSITION
SHOULD BE PROVEN ON SITE. NO GUARANTEE IS
GIVEN THAT ALL EXISTING SERVICES ARE SHOWN.

ON 22/03/2019 AT 10:09:37 AM
PLOTTED BY : harman.stevenson

AMENDMENTS						
ISSUE	DATE	DESCRIPTION	BY	CHK.	APP.	
P2	21.03.19	COUNCIL'S COMMENTS.				
P1	29.11.18	INITIAL ISSUE	H.S.	K.W.	K.W.	

GENERAL NOTES						
1.	ALL DIMENSIONS AND RADII ARE IN METRES AND ARE TO THE FACE OF KERB AND CHANNEL.					
2.	BASE INFORMATION OBTAINED FROM NEARMAP AERIAL PHOTOGRAPHY DATABASE DATED 19 OCTOBER 2018. GTA CONSULTANTS DOES NOT TAKE ANY RESPONSIBILITY FOR THE ACCURACY OF THE EXISTING CONDITIONS BASE (AERIAL PHOTOGRAPHY) ON WHICH THE CONCEPT DESIGN IS BASED. PRIOR TO COMMENCEMENT OF CONSTRUCTION, THE EXISTING CONDITIONS INCLUDING UNDERGROUND SERVICES SHOULD BE VERIFIED ON SITE.					
3.	LOCAL ROAD	- NEW STREET - SPEED ZONE 50KM/H				
4.	DESIGN VEHICLE	- 19.0m SEMI ARTICULATED VEHICLE (THROUGH MOVEMENTS) - MAROONDAH CC WASTE VEHICLE (SIDE STREETS)				

DESIGNED	H. STEVENSON	DESIGN CHECK	-
DRAWN	H. STEVENSON	DRAFTING CHECK	-
APPROVED BY	-	DATE APPROVED FOR INITIAL ISSUE	02 NOVEMBER 2018
SCALE	A3	CAD FILE NO.	V164910-01-P2.dgn

GTA consultants
www.gta.com.au
Melbourne 03 9851 9400
Sydney 02 8448 1800
Brisbane 07 3113 5000
Adelaide 08 8334 3600
Perth 08 6169 1000


CLIENT MAROONDAH CITY COUNCIL			
LOCAL AREA TRAFFIC MANAGEMENT TREATMENTS NEW STREET, RINGWOOD			
CONCEPT FUNCTIONAL LAYOUT PLAN			
MAP REF. 49/F11	DRAWING NO. V164910-01-02	SHEET 02 OF 12	ISSUE P2

FOR CONTINUATION REFER TO SHEET 03

7

FOR CONTINUATION REFER TO SHEET 03

ON 22/03/2019 AT 10:09:39 AM
PLOTTED BY : hamish.stevenson

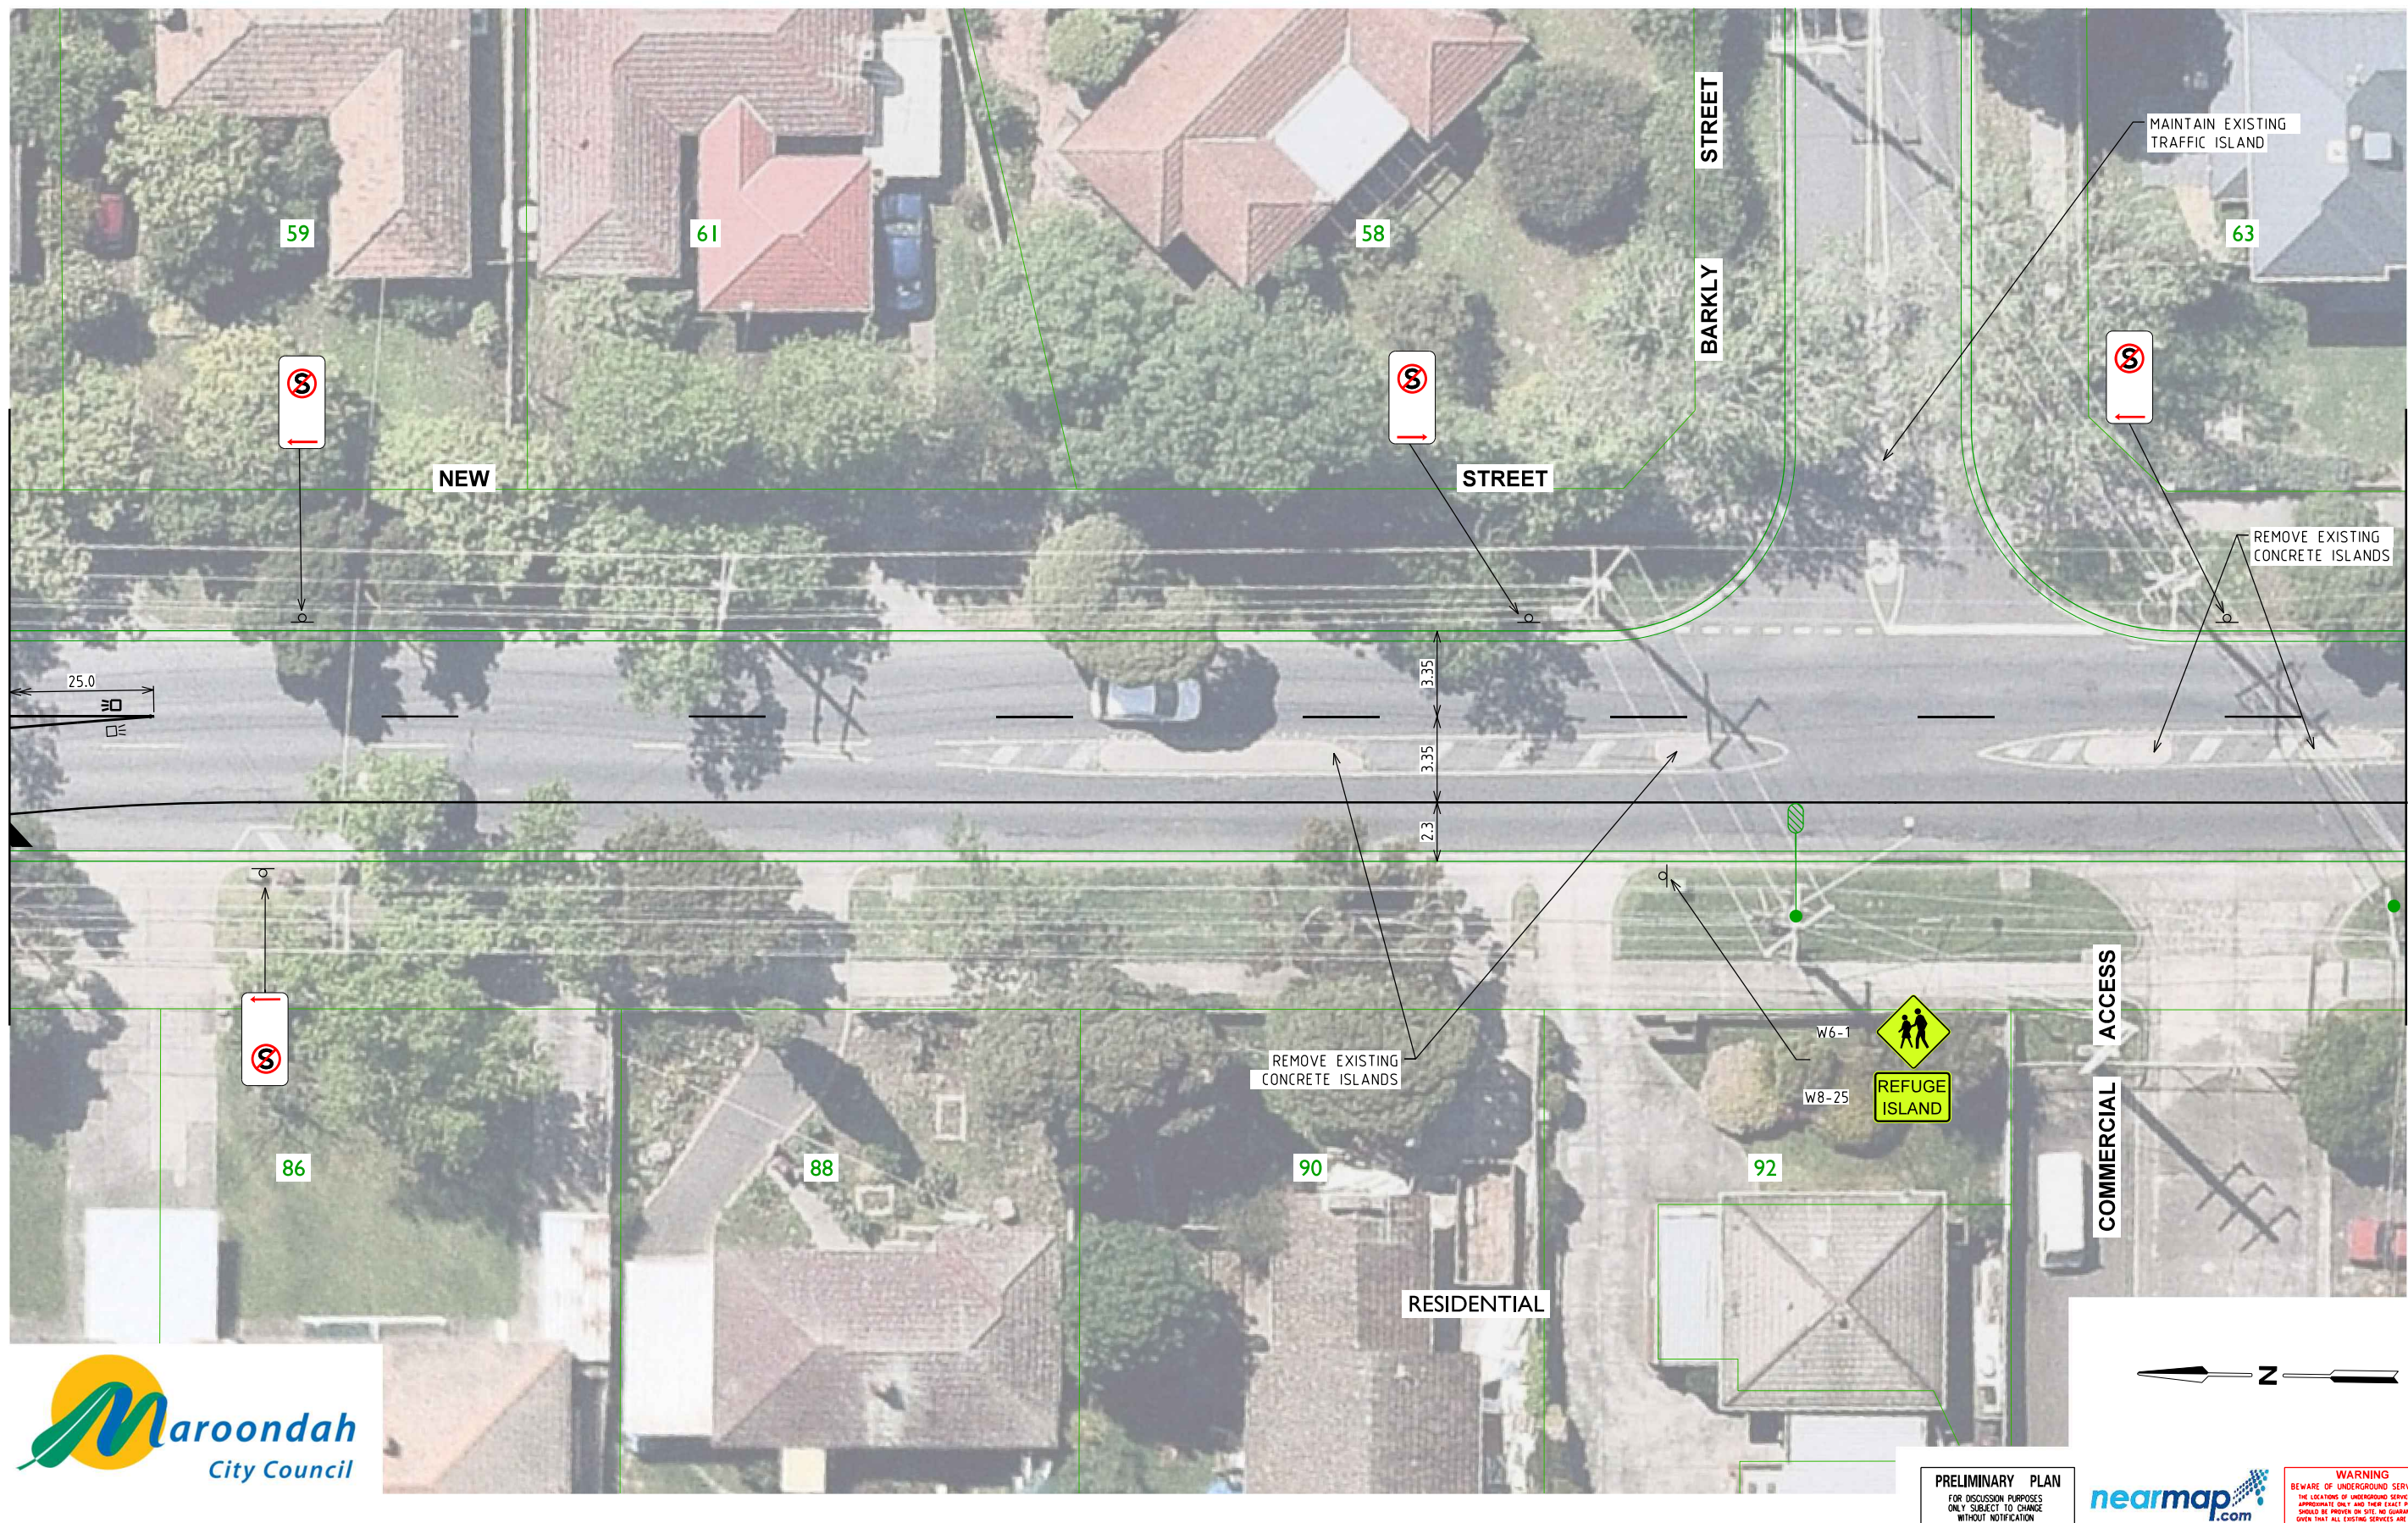

FOR CONTINUATION REFER TO SHEET 05

AMENDMENTS					
P2	21.03.19	COUNCIL'S COMMENTS.		H.S.	K.W.
P1	29.11.18	INITIAL ISSUE		H.S.	K.W.
ISSUE	DATE	DESCRIPTION	BY	CHK.	APP.

- GENERAL NOTES
- ALL DIMENSIONS AND RADII ARE IN METRES AND ARE TO THE FACE OF KERB AND CHANNEL.
 - BASE INFORMATION OBTAINED FROM NEARMAP AERIAL PHOTOGRAPHY DATABASE DATED 19 OCTOBER 2018. GTA CONSULTANTS DOES NOT TAKE ANY RESPONSIBILITY FOR THE ACCURACY OF THE EXISTING CONDITIONS BASE (AERIAL PHOTOGRAPHY) ON WHICH THE CONCEPT DESIGN IS BASED. PRIOR TO COMMENCEMENT OF CONSTRUCTION, THE EXISTING CONDITIONS INCLUDING UNDERGROUND SERVICES SHOULD BE VERIFIED ON SITE.
 - LOCAL ROAD - NEW STREET - SPEED ZONE 50KM/H
 - DESIGN VEHICLE - 19.0m SEMI ARTICULATED VEHICLE (THROUGH MOVEMENTS)
- MAROONDAH CC WASTE VEHICLE (SIDE STREETS)

DESIGNED	H. STEVENSON	DESIGN CHECK	-
DRAWN	H. STEVENSON	DRAFTING CHECK	-
APPROVED BY	-	DATE APPROVED FOR INITIAL ISSUE	02 NOVEMBER 2018
SCALE	A3	CAD FILE NO.	V164910-01-P2.dgn

GTA consultants
www.gta.com.au

Melbourne 03 9851 9400
Sydney 02 8448 1800
Brisbane 07 3113 5000
Adelaide 08 8334 3600
Perth 08 6169 1000

CLIENT **MAROONDAH CITY COUNCIL**

LOCAL AREA TRAFFIC MANAGEMENT TREATMENTS

NEW STREET, RINGWOOD


CONCEPT FUNCTIONAL LAYOUT PLAN

MAP REF.	DRAWING NO.	SHEET	ISSUE
49/F11	V164910-01-04	04 OF 12	P2

ON 22/03/2019 AT 10:09:40 AM
PLOTTED BY : hannah.stevenson

FOR CONTINUATION REFER TO SHEET 05

FOR CONTINUATION REFER TO SHEET 07

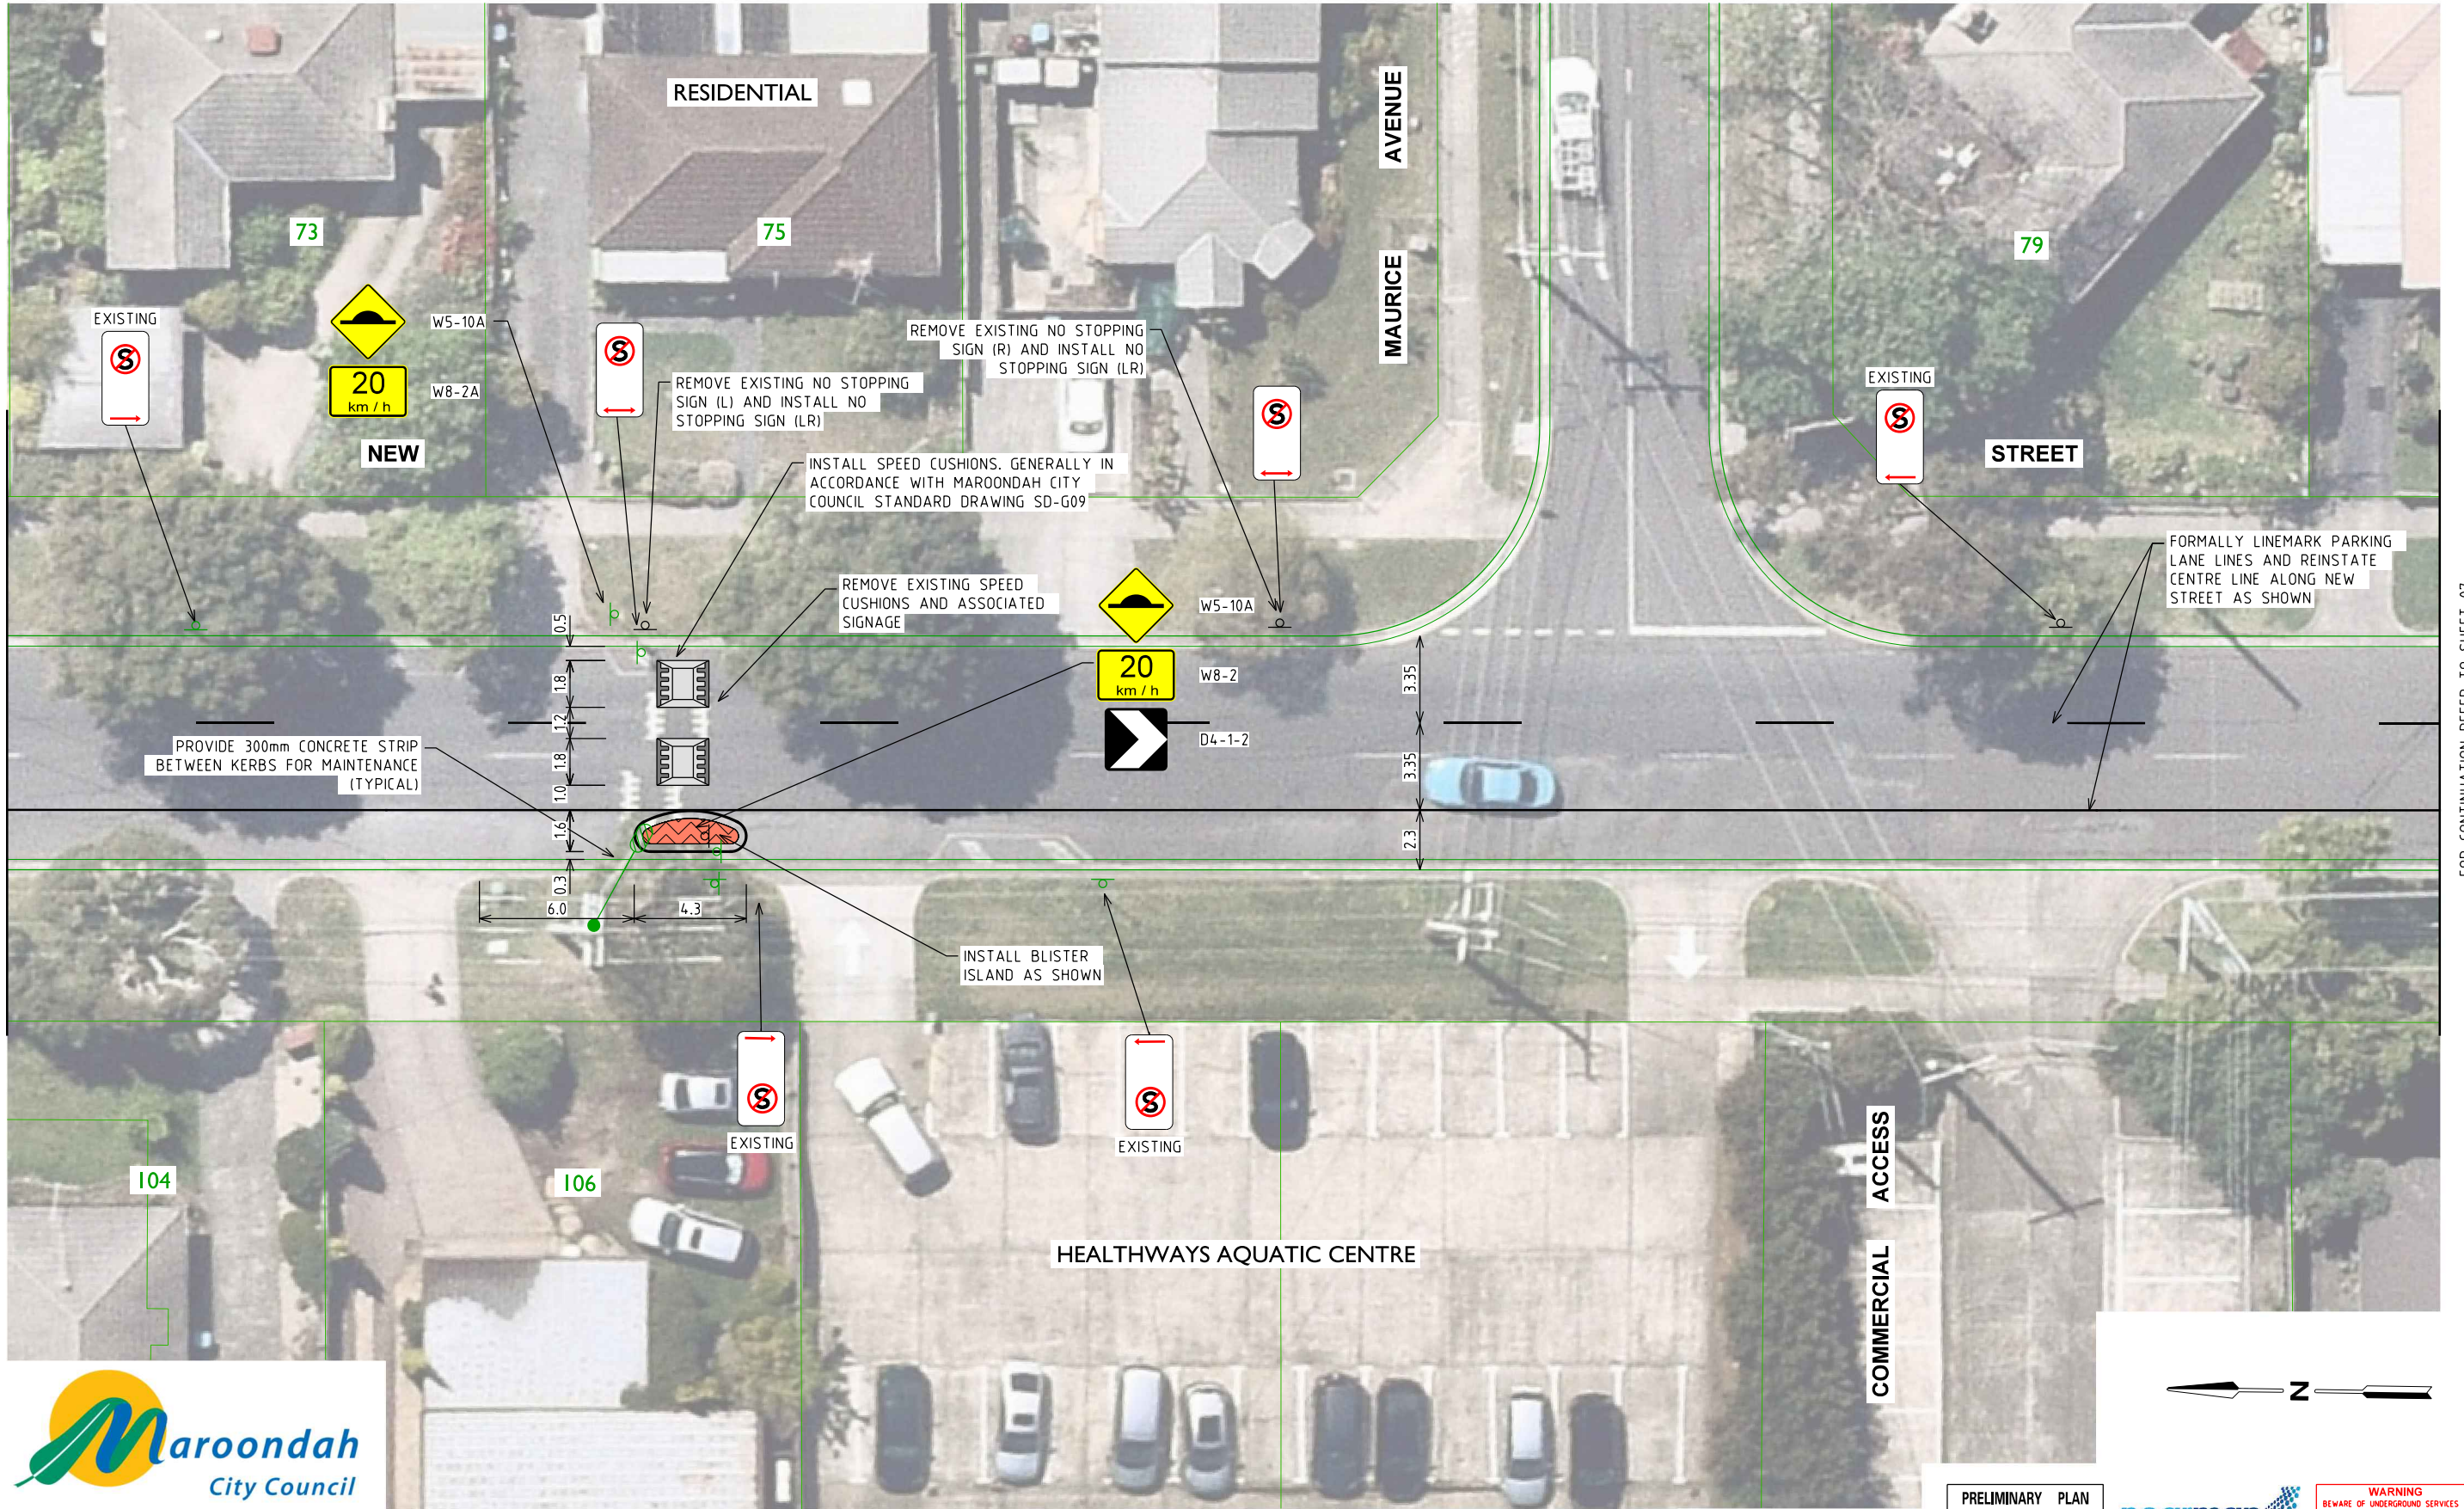

AMENDMENTS					
P2	21.03.19	COUNCIL'S COMMENTS.		H.S.	K.W.
P1	29.11.18	INITIAL ISSUE		H.S.	K.W.
ISSUE	DATE	DESCRIPTION	BY	CHK.	APP.

- GENERAL NOTES
- ALL DIMENSIONS AND RADII ARE IN METRES AND ARE TO THE FACE OF KERB AND CHANNEL.
 - BASE INFORMATION OBTAINED FROM NEARMAP AERIAL PHOTOGRAPHY DATABASE DATED 19 OCTOBER 2018. GTA CONSULTANTS DOES NOT TAKE ANY RESPONSIBILITY FOR THE ACCURACY OF THE EXISTING CONDITIONS BASE (AERIAL PHOTOGRAPHY) ON WHICH THE CONCEPT DESIGN IS BASED. PRIOR TO COMMENCEMENT OF CONSTRUCTION, THE EXISTING CONDITIONS INCLUDING UNDERGROUND SERVICES SHOULD BE VERIFIED ON SITE.
 - LOCAL ROAD - NEW STREET- SPEED ZONE 50KM/H
 - DESIGN VEHICLE - 19.0m SEMI ARTICULATED VEHICLE (THROUGH MOVEMENTS)
- MAROONDAH CC WASTE VEHICLE (SIDE STREETS)

DESIGNED	H. STEVENSON	DESIGN CHECK	-
DRAWN	H. STEVENSON	DRAFTING CHECK	-
APPROVED BY	-	DATE APPROVED FOR INITIAL ISSUE	02 NOVEMBER 2018
SCALE	A3	CAD FILE NO.	V164910-01-P2.dgn


GTA consultants
www.gta.com.au

Melbourne 03 9851 9400
Sydney 02 8448 1800
Brisbane 07 3113 5000
Adelaide 08 8334 3600
Perth 08 6169 1000

CLIENT MAROONDAH CITY COUNCIL			
LOCAL AREA TRAFFIC MANAGEMENT TREATMENTS			
NEW STREET, RINGWOOD			
CONCEPT FUNCTIONAL LAYOUT PLAN			
MAP REF.	DRAWING NO.	SHEET	ISSUE
49/F11	V164910-01-06	06 OF 12	P2

FOR CONTINUATION REFER TO SHEET 06

FOR CONTINUATION REFER TO SHEET 08

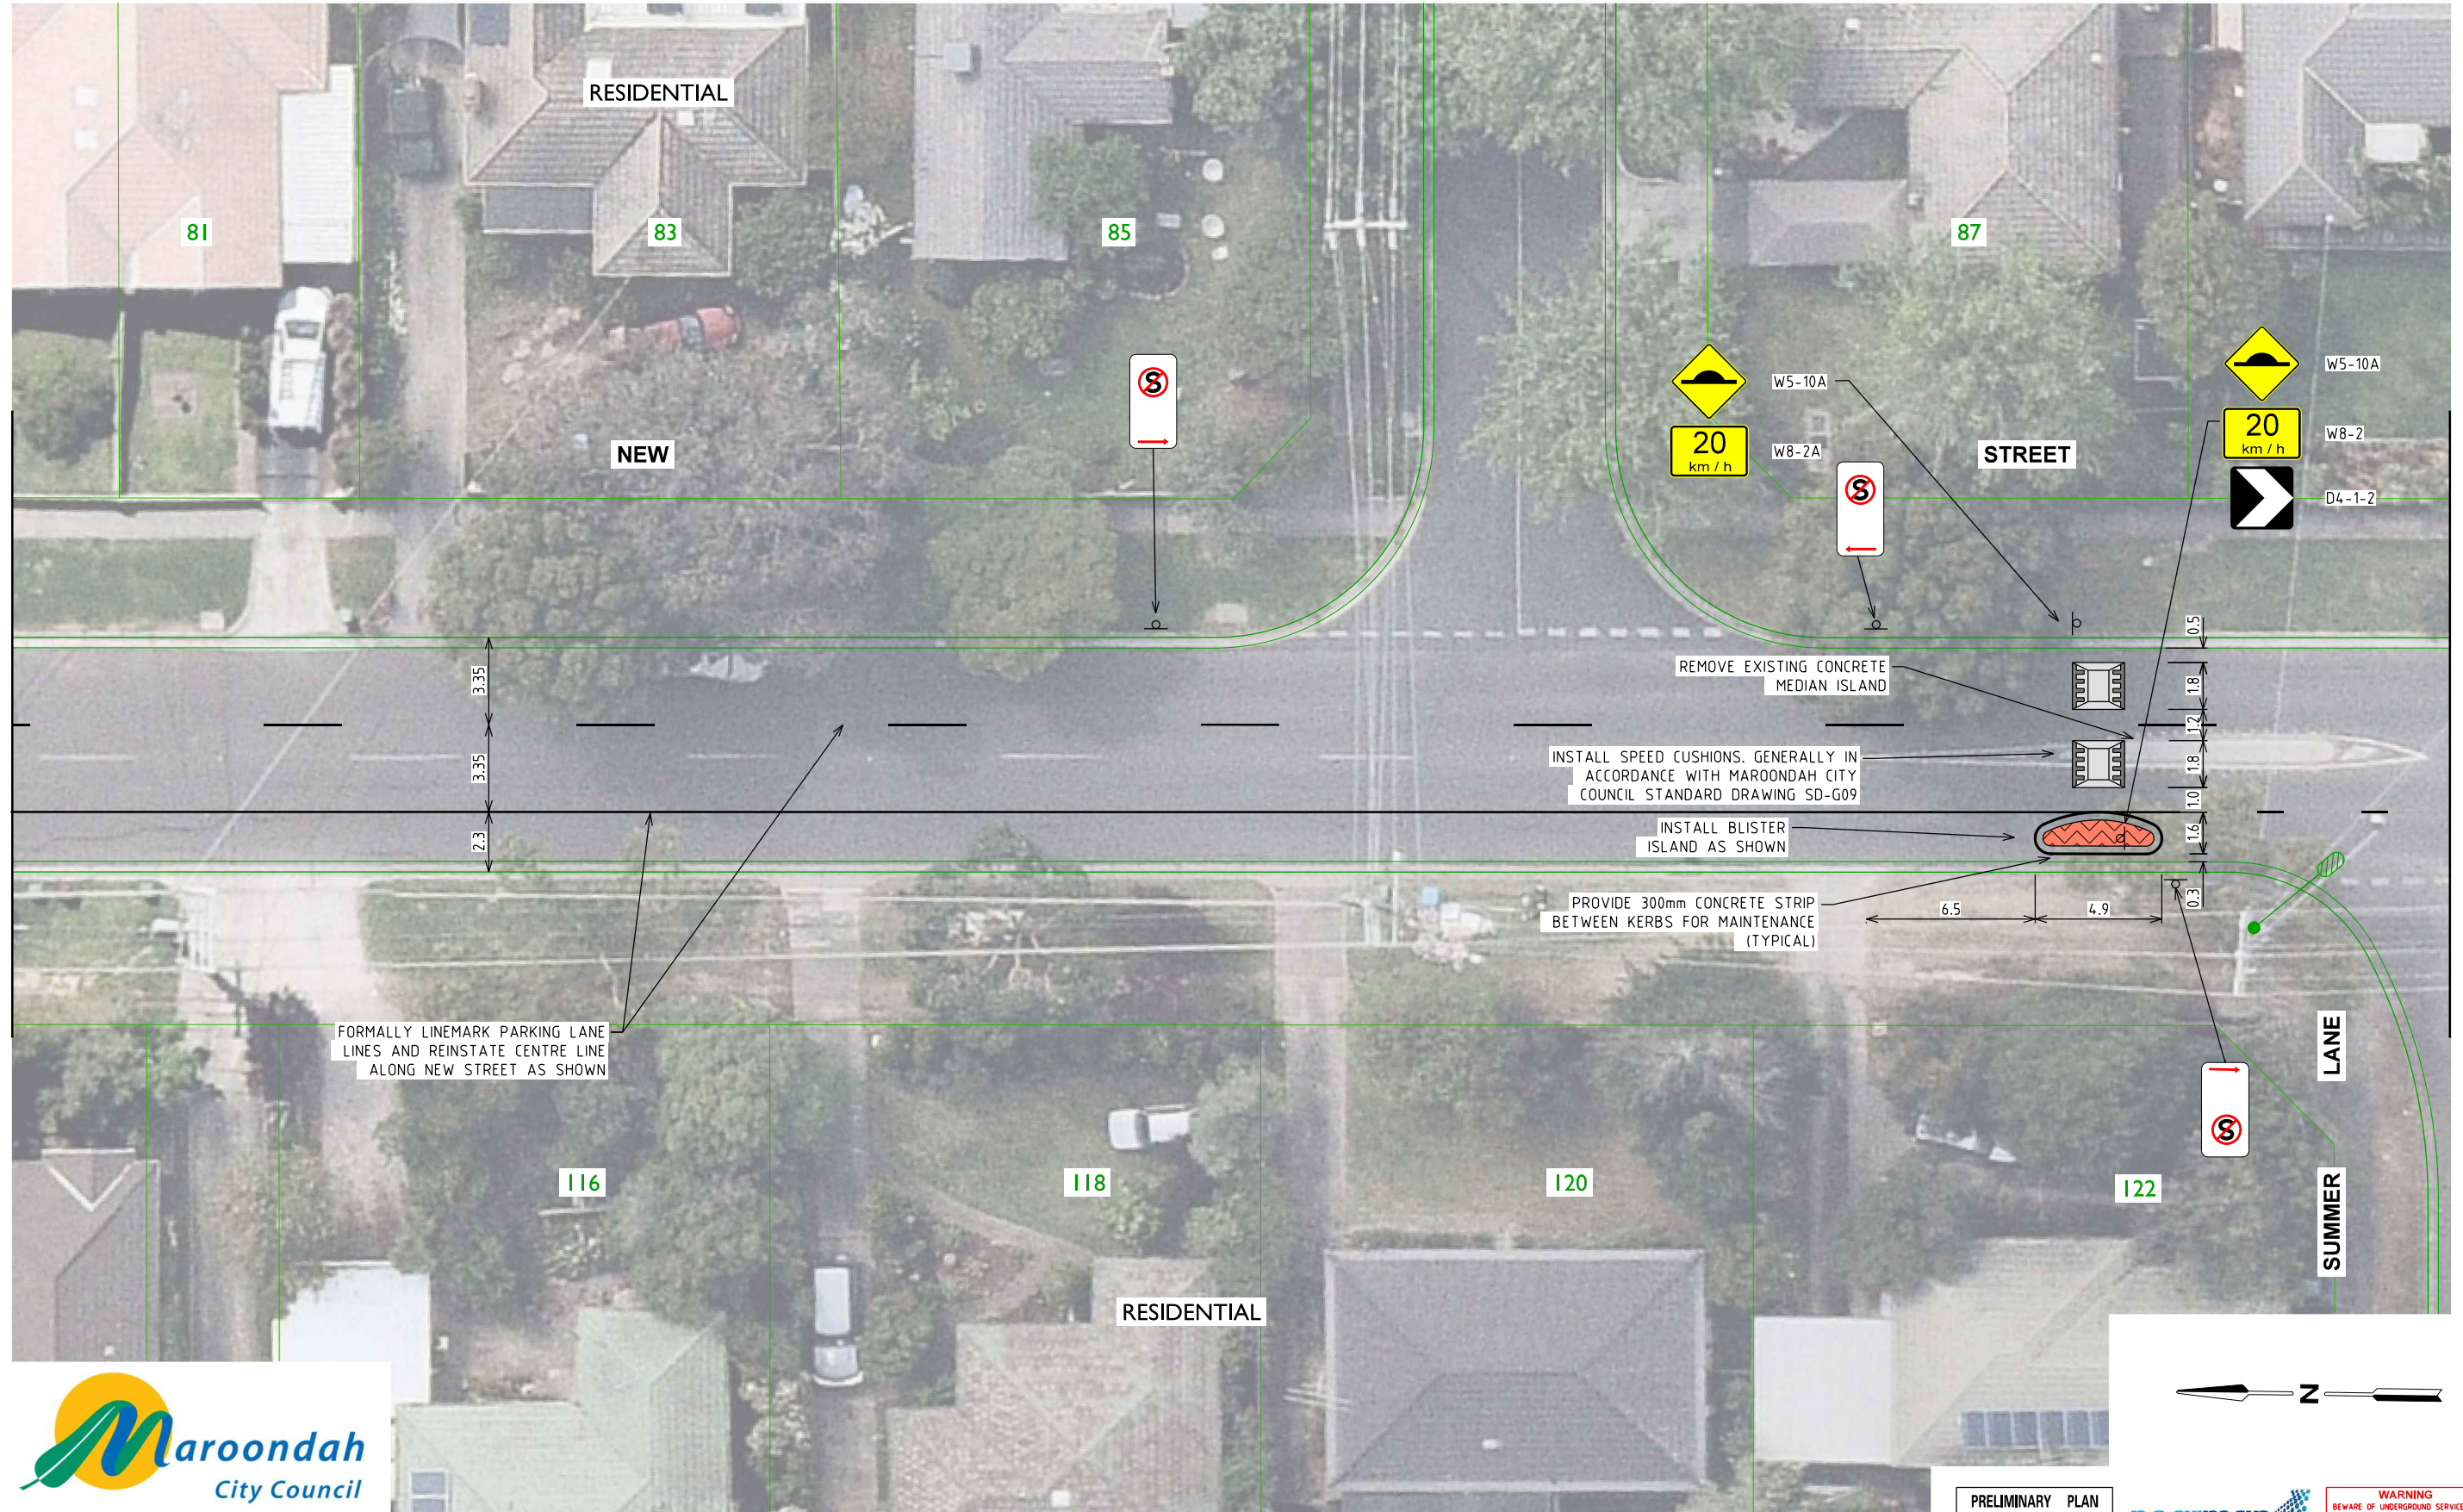

PRELIMINARY PLAN
FOR DISCUSSION PURPOSES
ONLY SUBJECT TO CHANGE
WITHOUT NOTIFICATION



WARNING
BEWARE OF UNDERGROUND SERVICES
THE LOCATIONS OF UNDERGROUND SERVICES ARE
APPROXIMATE ONLY AND THEIR EXACT POSITION
SHOULD BE PROVEN ON SITE. NO GUARANTEE IS
GIVEN THAT ALL EXISTING SERVICES ARE SHOWN.

ON 22/03/2019 AT 10:09:41 AM
PLOTTED BY : hamish.stevenson

AMENDMENTS						
ISSUE	DATE	DESCRIPTION	BY	CHK.	APP.	
P2	21.03.19	COUNCIL'S COMMENTS.		H.S.	K.W.	K.W.
P1	29.11.18	INITIAL ISSUE		H.S.	K.W.	K.W.

- GENERAL NOTES
- ALL DIMENSIONS AND RADII ARE IN METRES AND ARE TO THE FACE OF KERB AND CHANNEL.
 - BASE INFORMATION OBTAINED FROM NEARMAP AERIAL PHOTOGRAPHY DATABASE DATED 19 OCTOBER 2018. GTA CONSULTANTS DOES NOT TAKE ANY RESPONSIBILITY FOR THE ACCURACY OF THE EXISTING CONDITIONS BASE (AERIAL PHOTOGRAPHY) ON WHICH THE CONCEPT DESIGN IS BASED. PRIOR TO COMMENCEMENT OF CONSTRUCTION, THE EXISTING CONDITIONS INCLUDING UNDERGROUND SERVICES SHOULD BE VERIFIED ON SITE.
 - LOCAL ROAD - NEW STREET- SPEED ZONE 50KM/H
 - DESIGN VEHICLE
- 19.0m SEMI ARTICULATED VEHICLE (THROUGH MOVEMENTS)
- MAROONDAH CC WASTE VEHICLE (SIDE STREETS)


DESIGNED H. STEVENSON	DESIGN CHECK -
DRAWN H. STEVENSON	DRAFTING CHECK -
APPROVED BY -	DATE APPROVED FOR INITIAL ISSUE 02 NOVEMBER 2018
SCALE A3 Hor. 0 2.5 5 1:250	CAD FILE NO. V164910-01-P2.dgn

GTA consultants
www.gta.com.au
Melbourne 03 9851 9400
Sydney 02 8448 1800
Brisbane 07 3113 5000
Adelaide 08 8334 3600
Perth 08 6169 1000

CLIENT MAROONDAH CITY COUNCIL			
LOCAL AREA TRAFFIC MANAGEMENT TREATMENTS NEW STREET, RINGWOOD			
CONCEPT FUNCTIONAL LAYOUT PLAN			
MAP REF. 49/F11	DRAWING NO. V164910-01-07	SHEET 07 OF 12	ISSUE P2

FOR CONTINUATION REFER TO SHEET 07

FOR CONTINUATION REFER TO SHEET 09

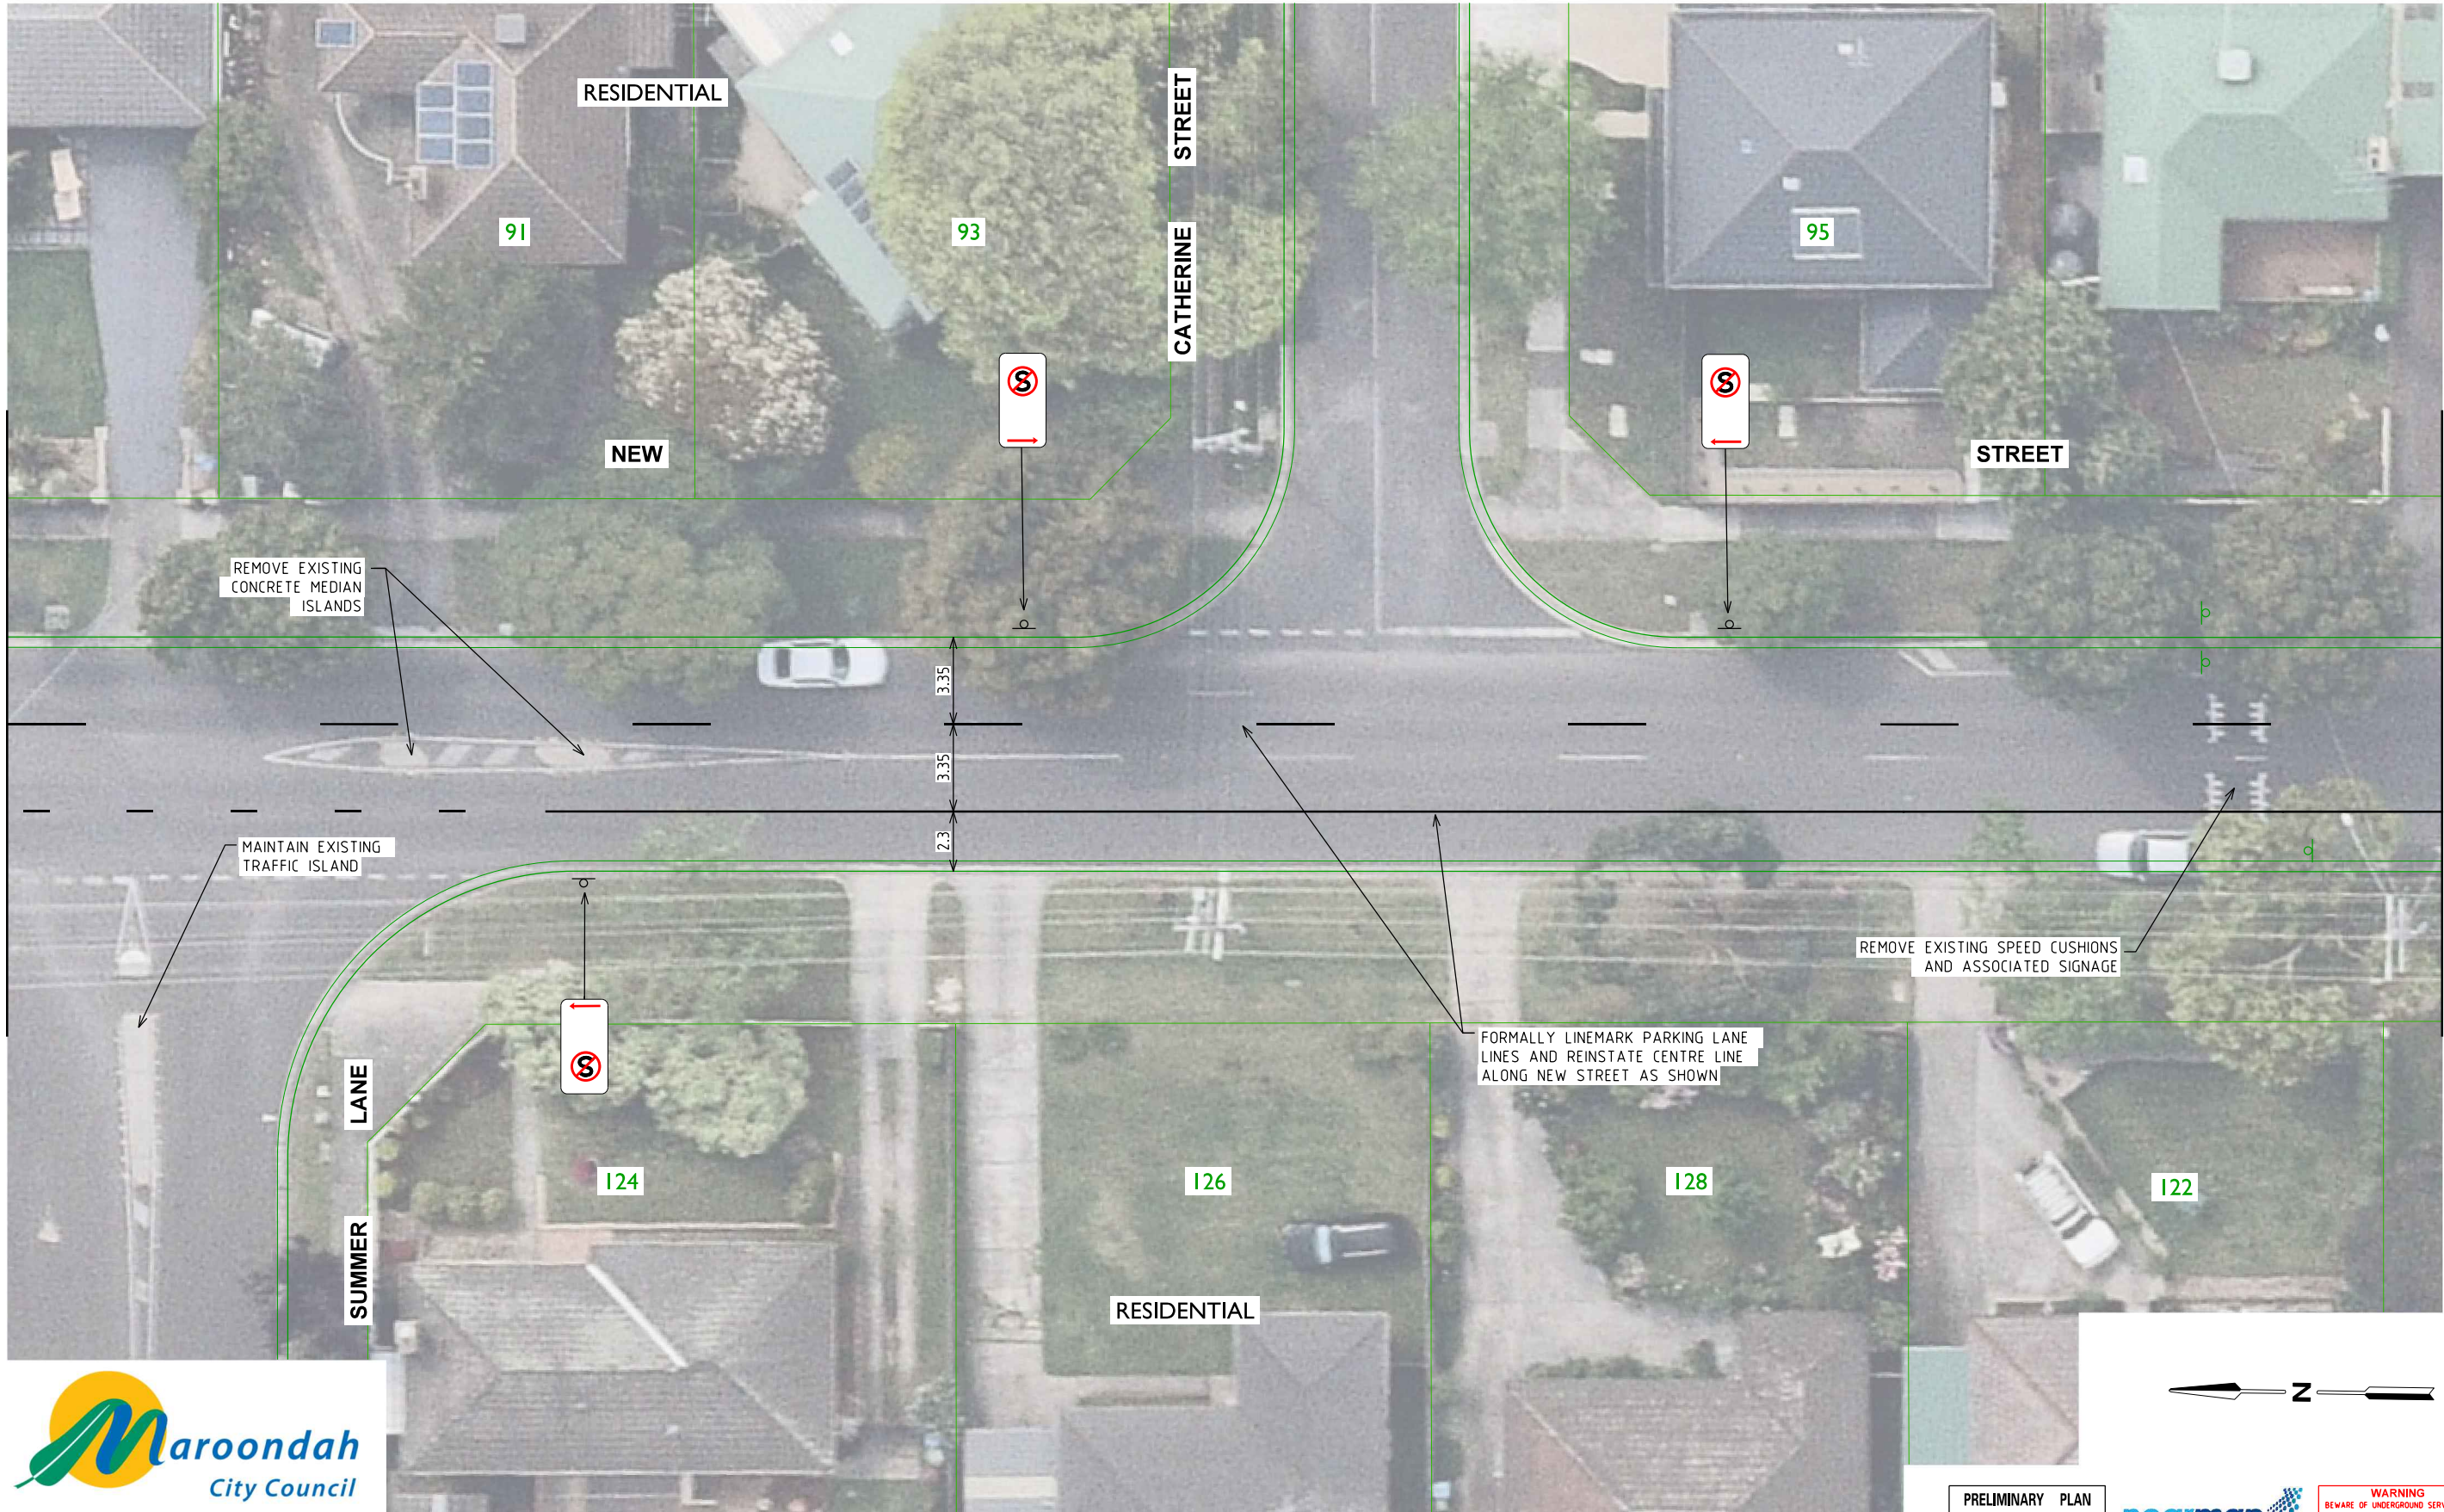

PRELIMINARY PLAN
FOR DISCUSSION PURPOSES
ONLY SUBJECT TO CHANGE
WITHOUT NOTIFICATION

WARNING
BEWARE OF UNDERGROUND SERVICES
THE LOCATIONS OF UNDERGROUND SERVICES ARE
APPROXIMATE ONLY AND THEIR EXACT POSITION
SHOULD BE PROVEN ON SITE. NO GUARANTEE IS
GIVEN THAT ALL EXISTING SERVICES ARE SHOWN.

ON 22/03/2019 AT 10:09:42 AM
PLOTTED BY : harma.h.stevenson

AMENDMENTS					
NO.	DATE	DESCRIPTION	BY	CHK.	APP.
P2	21.03.19	COUNCIL'S COMMENTS.	H.S.	K.W.	K.W.
P1	29.11.18	INITIAL ISSUE	H.S.	K.W.	K.W.
ISSUE	DATE	DESCRIPTION	BY	CHK.	APP.

- GENERAL NOTES**
- ALL DIMENSIONS AND RADII ARE IN METRES AND ARE TO THE FACE OF KERB AND CHANNEL.
 - BASE INFORMATION OBTAINED FROM NEARMAP AERIAL PHOTOGRAPHY DATABASE DATED 19 OCTOBER 2018. GTA CONSULTANTS DOES NOT TAKE ANY RESPONSIBILITY FOR THE ACCURACY OF THE EXISTING CONDITIONS BASE (AERIAL PHOTOGRAPHY) ON WHICH THE CONCEPT DESIGN IS BASED. PRIOR TO COMMENCEMENT OF CONSTRUCTION, THE EXISTING CONDITIONS INCLUDING UNDERGROUND SERVICES SHOULD BE VERIFIED ON SITE.
 - LOCAL ROAD - NEW STREET- SPEED ZONE 50KM/H
 - DESIGN VEHICLE - 19.0m SEMI ARTICULATED VEHICLE (THROUGH MOVEMENTS)
- MAROONDAH CC WASTE VEHICLE (SIDE STREETS)

DESIGNED H. STEVENSON	DESIGN CHECK -
DRAWN H. STEVENSON	DRAFTING CHECK -
APPROVED BY -	DATE APPROVED FOR INITIAL ISSUE 02 NOVEMBER 2018
SCALE A3	CAD FILE NO. V164910-01-P2.dgn

GTA consultants
www.gta.com.au

Melbourne 03 9851 9400
Sydney 02 8448 1800
Brisbane 07 3113 5000
Adelaide 08 8334 3600
Perth 08 6169 1000

CLIENT **MAROONDAH CITY COUNCIL**

**LOCAL AREA TRAFFIC
MANAGEMENT TREATMENTS**

NEW STREET, RINGWOOD


CONCEPT FUNCTIONAL LAYOUT PLAN

MAP REF.
49/F11

DRAWING NO.
V164910-01-08

SHEET
08 OF 12

ISSUE
P2

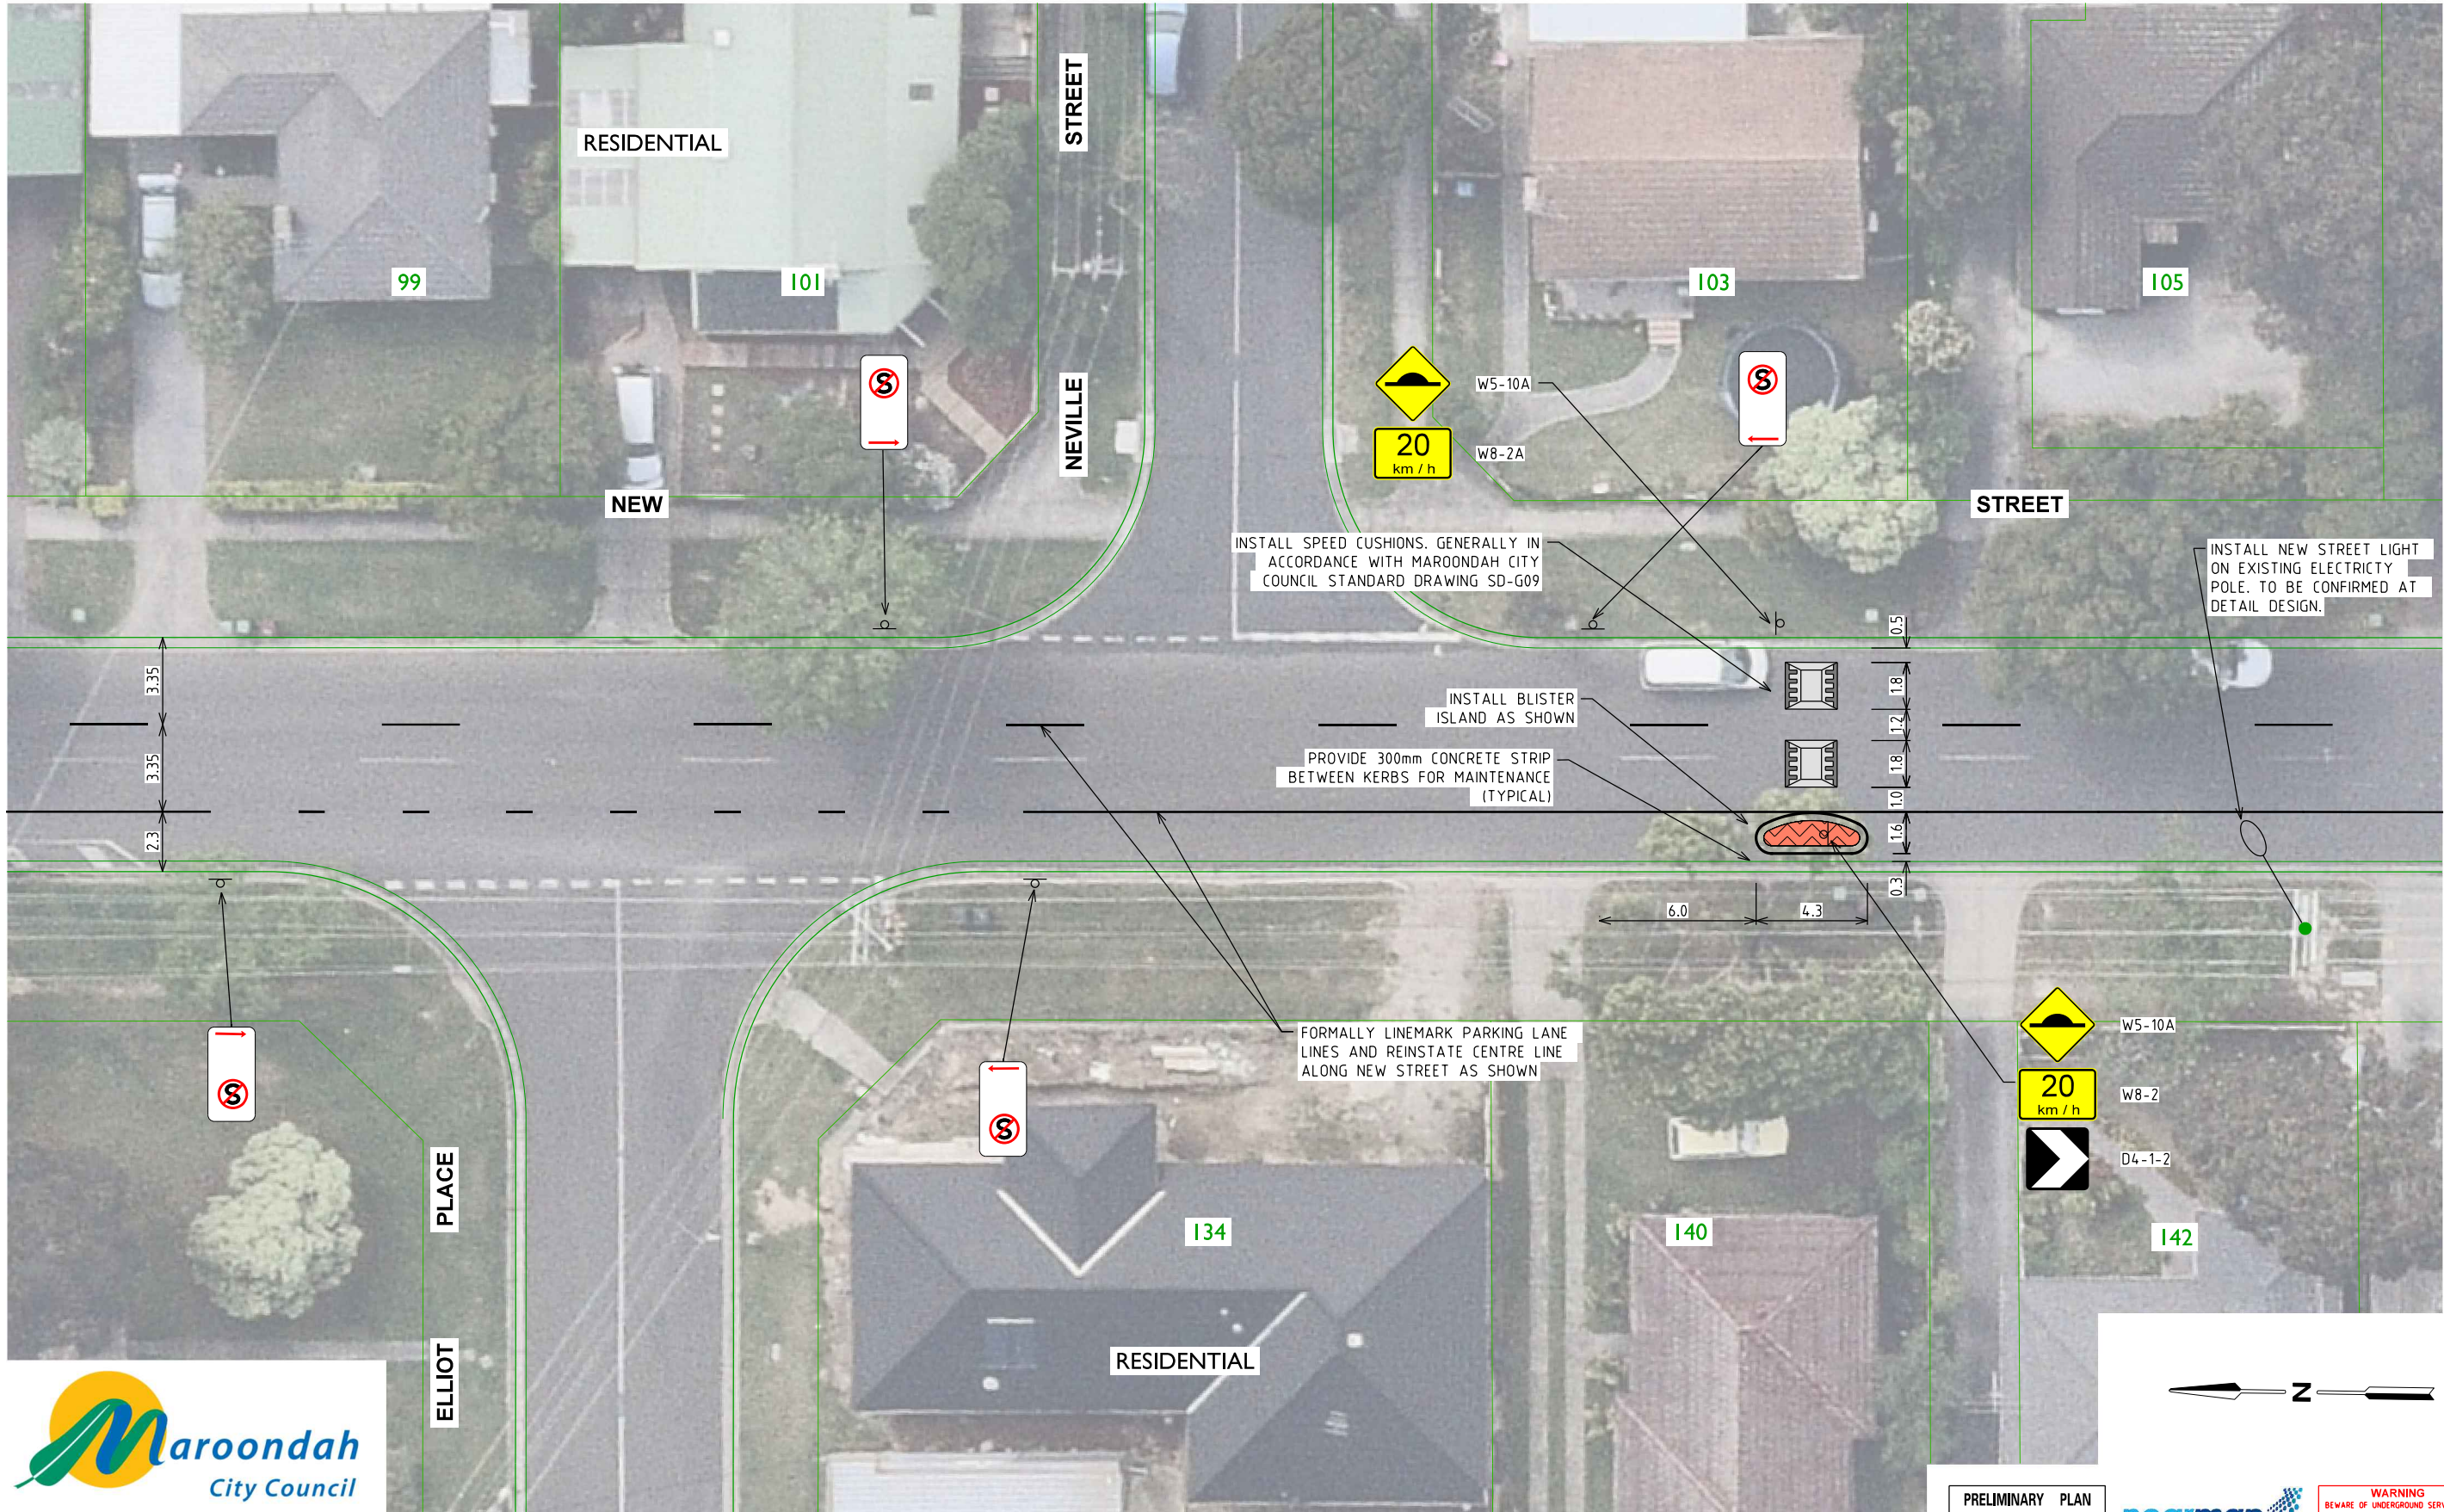

PRELIMINARY PLAN
FOR DISCUSSION PURPOSES
ONLY SUBJECT TO CHANGE
WITHOUT NOTIFICATION



WARNING
BEWARE OF UNDERGROUND SERVICES
THE LOCATIONS OF UNDERGROUND SERVICES ARE
APPROXIMATE ONLY AND THEIR EXACT POSITION
SHOULD BE PROVEN ON SITE. NO GUARANTEE IS
GIVEN THAT ALL EXISTING SERVICES ARE SHOWN.

ON 22/03/2019 AT 10:09:43 AM
PLOTTED BY : harimah.stevenson

AMENDMENTS						
NO.	DATE	DESCRIPTION	BY	CHK.	APP.	
P2	21.03.19	COUNCIL'S COMMENTS.		H.S.	K.W.	K.W.
P1	29.11.18	INITIAL ISSUE		H.S.	K.W.	K.W.
ISSUE	DATE	DESCRIPTION	BY	CHK.	APP.	

- GENERAL NOTES
- ALL DIMENSIONS AND RADII ARE IN METRES AND ARE TO THE FACE OF KERB AND CHANNEL.
 - BASE INFORMATION OBTAINED FROM NEARMAP AERIAL PHOTOGRAPHY DATABASE DATED 19 OCTOBER 2018. GTA CONSULTANTS DOES NOT TAKE ANY RESPONSIBILITY FOR THE ACCURACY OF THE EXISTING CONDITIONS BASE (AERIAL PHOTOGRAPHY) ON WHICH THE CONCEPT DESIGN IS BASED. PRIOR TO COMMENCEMENT OF CONSTRUCTION, THE EXISTING CONDITIONS INCLUDING UNDERGROUND SERVICES SHOULD BE VERIFIED ON SITE.
 - LOCAL ROAD - NEW STREET - SPEED ZONE 50KM/H
 - DESIGN VEHICLE - 19.0m SEMI ARTICULATED VEHICLE (THROUGH MOVEMENTS)
- MAROONDAH CC WASTE VEHICLE (SIDE STREETS)

DESIGNED H. STEVENSON	DESIGN CHECK -
DRAWN H. STEVENSON	DRAFTING CHECK -
APPROVED BY -	DATE APPROVED FOR INITIAL ISSUE 02 NOVEMBER 2018
SCALE A3 Hor. 0 2.5 5 1:250	CAD FILE NO. V164910-01-P2.dgn


GTA consultants
www.gta.com.au

Melbourne 03 9851 9400
Sydney 02 8448 1800
Brisbane 07 3113 5000
Adelaide 08 8334 3600
Perth 08 6169 1000

CLIENT MAROONDAH CITY COUNCIL			
LOCAL AREA TRAFFIC MANAGEMENT TREATMENTS NEW STREET, RINGWOOD			
CONCEPT FUNCTIONAL LAYOUT PLAN			
MAP REF. 49/F11	DRAWING NO. V164910-01-09	SHEET 09 OF 12	ISSUE P2

ON 22/03/2019 AT 10:09:44 AM
PLOTTED BY : harimah.stevenson

FOR CONTINUATION REFER TO SHEET 11

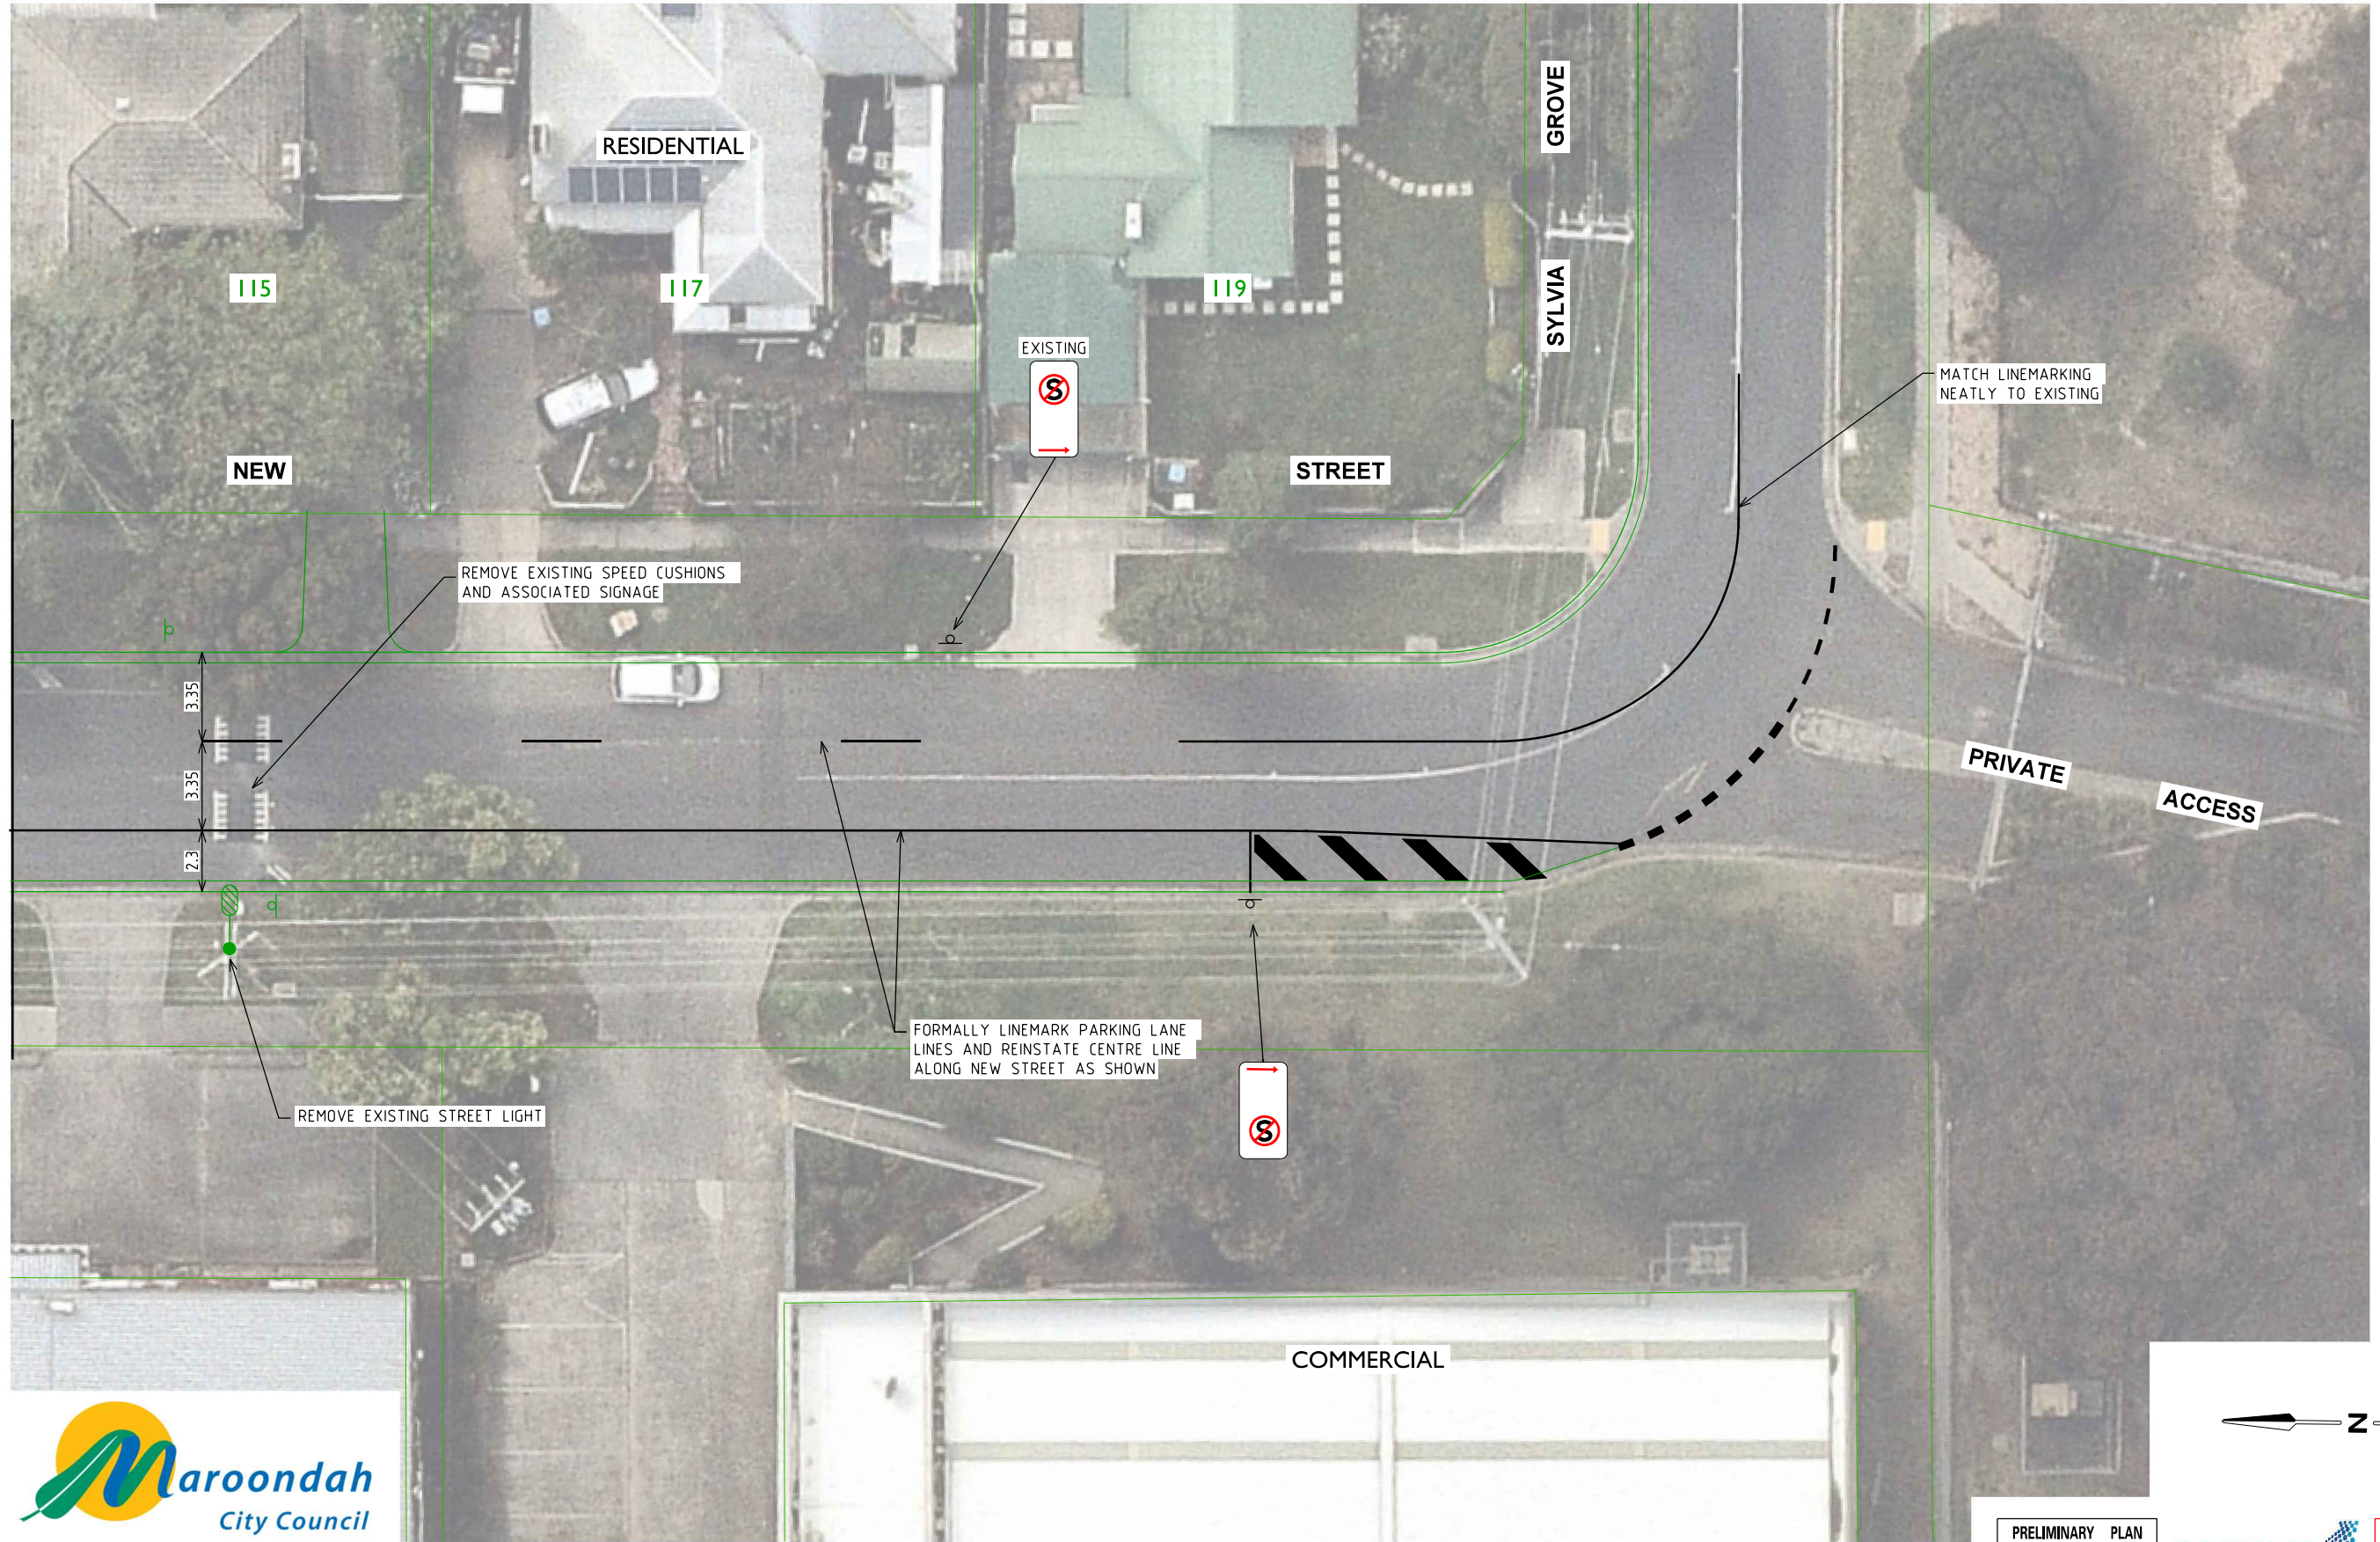

PRELIMINARY PLAN
FOR DISCUSSION PURPOSES
ONLY SUBJECT TO CHANGE
WITHOUT NOTIFICATION



WARNING
BEWARE OF UNDERGROUND SERVICES
THE LOCATIONS OF UNDERGROUND SERVICES ARE
APPROXIMATE ONLY AND THEIR EXACT POSITION
SHOULD BE PROVEN ON SITE. NO GUARANTEE IS
GIVEN THAT ALL EXISTING SERVICES ARE SHOWN.

AMENDMENTS					
P2	21.03.19	COUNCIL'S COMMENTS.		H.S.	K.W.
P1	29.11.18	INITIAL ISSUE		H.S.	K.W.
ISSUE	DATE	DESCRIPTION	BY	CHK.	APP.


- GENERAL NOTES
- ALL DIMENSIONS AND RADII ARE IN METRES AND ARE TO THE FACE OF KERB AND CHANNEL.
 - BASE INFORMATION OBTAINED FROM NEARMAP AERIAL PHOTOGRAPHY DATABASE DATED 19 OCTOBER 2018. GTA CONSULTANTS DOES NOT TAKE ANY RESPONSIBILITY FOR THE ACCURACY OF THE EXISTING CONDITIONS BASE (AERIAL PHOTOGRAPHY) ON WHICH THE CONCEPT DESIGN IS BASED. PRIOR TO COMMENCEMENT OF CONSTRUCTION, THE EXISTING CONDITIONS INCLUDING UNDERGROUND SERVICES SHOULD BE VERIFIED ON SITE.
 - LOCAL ROAD - NEW STREET- SPEED ZONE 50KM/H
 - DESIGN VEHICLE - 19.0m SEMI ARTICULATED VEHICLE (THROUGH MOVEMENTS)
- MAROONDAH CC WASTE VEHICLE (SIDE STREETS)

DESIGNED H. STEVENSON	DESIGN CHECK -
DRAWN H. STEVENSON	DRAFTING CHECK -
APPROVED BY -	DATE APPROVED FOR INITIAL ISSUE 02 NOVEMBER 2018
SCALE A3 Hor. 0 2.5 5	CAD FILE NO. V164910-01-P2.dgn



CLIENT MAROONDAH CITY COUNCIL			
LOCAL AREA TRAFFIC MANAGEMENT TREATMENTS NEW STREET, RINGWOOD			
CONCEPT FUNCTIONAL LAYOUT PLAN			
MAP REF. 49/F11	DRAWING NO. V164910-01-11	SHEET 11 OF 12	ISSUE P2

ON 22/03/2019 AT 10:09:45 AM
PLOTTED BY : harma.h.stevenson

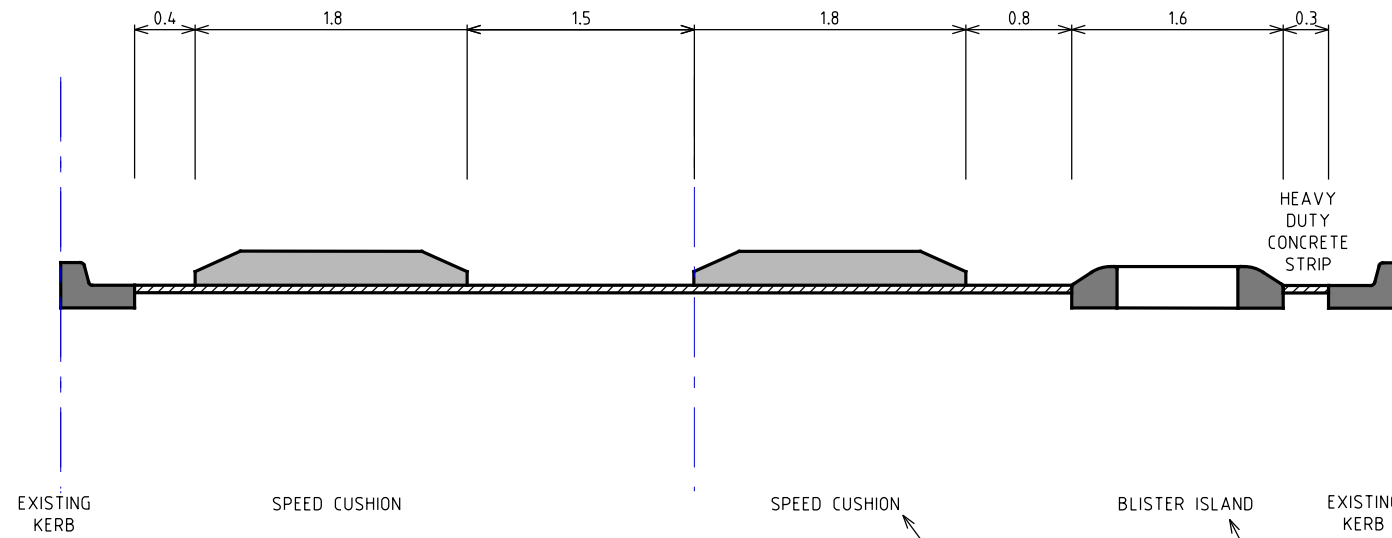

NEW STREET - TYPICAL CROSS-SECTION

GENERALLY IN ACCORDANCE WITH
MAROONDAH CC STANDARD DRAWING
SD-G07

GENERALLY IN ACCORDANCE WITH
MAROONDAH CC STANDARD DRAWING
SD-G09B

AMENDMENTS						
P2	21.03.19	COUNCIL'S COMMENTS.		H.S.	K.W.	K.W.
P1	29.11.18	INITIAL ISSUE		H.S.	K.W.	K.W.
ISSUE	DATE	DESCRIPTION		BY	CHK.	APP.

- GENERAL NOTES
- ALL DIMENSIONS AND RADII ARE IN METRES AND ARE TO THE FACE OF KERB AND CHANNEL.
 - BASE INFORMATION OBTAINED FROM NEARMAP AERIAL PHOTOGRAPHY DATABASE DATED 19 OCTOPBER 2018. GTA CONSULTANTS DOES NOT TAKE ANY RESPONSIBILITY FOR THE ACCURACY OF THE EXISTING CONDITIONS BASE (AERIAL PHOTOGRAPHY) ON WHICH THE CONCEPT DESIGN IS BASED. PRIOR TO COMMENCEMENT OF CONSTRUCTION, THE EXISTING CONDITIONS INCLUDING UNDERGROUND SERVICES SHOULD BE VERIFIED ON SITE.
 - LOCAL ROAD - NEW STREET- SPEED ZONE 50KM/H
 - DESIGN VEHICLE - 19.0m SEMI ARTICULATED VEHICLE (THROUGH MOVEMENTS)
- MAROONDAH CC WASTE VEHICLE (SIDE STREETS)

DESIGNED H. STEVENSON	DESIGN CHECK -
DRAWN H. STEVENSON	DRAFTING CHECK -
APPROVED BY -	DATE APPROVED FOR INITIAL ISSUE 02 NOVEMBER 2018
SCALE A3	CAD FILE NO. V164910-01-P2.dgn



PRELIMINARY PLAN
FOR DISCUSSION PURPOSES
ONLY SUBJECT TO CHANGE
WITHOUT NOTIFICATION



WARNING
BEWARE OF UNDERGROUND SERVICES
THE LOCATIONS OF UNDERGROUND SERVICES ARE
APPROXIMATE ONLY AND THEIR EXACT POSITION
SHOULD BE PROVEN ON SITE. NO GUARANTEE IS
GIVEN THAT ALL EXISTING SERVICES ARE SHOWN.

CLIENT MAROONDAH CITY COUNCIL

LOCAL AREA TRAFFIC
MANAGEMENT TREATMENTS

NEW STREET, RINGWOOD

CONCEPT FUNCTIONAL LAYOUT PLAN

MAP REF. 49/F11	DRAWING NO. V164910-01-12	SHEET 12 OF 12	ISSUE P2
--------------------	------------------------------	-------------------	-------------