LEGEND

- EXISTING CONDITIONS
- PROPOSED CONDITIONS
- SIGN
- EXISTING SIGN
- INSTALL COLOURED CONCRETE TO DEFINE CONFLICT AREA

MELWAY MAP
REF 49 H9-H11

N

BEDFORD ROAD

STATION STREET

STATION STREET

GREENWOOD AVENUE

GREENWOOD AVENUE

1A

JOIN INTO EXISTING FOOTPATH

INSTALL RUMBLE STRIPS TO SLOW CYCLISTS

2.5

2.0

5.0

5.0

2.5

2.5

2.5

2.5

TREES TO BE REMOVED

WARNING

BEWARE OF UNDERGROUND SERVICES

The locations of underground services shown are approximate only and their exact position should be proven on site.

FOR CONTINUATION REFER TO G28194-01-02

ISSUE	ISSUE DESCRIPTION	ISSUE DATE
F	UPDATED ISSUE - OPTION 1 AND 2	07 SEP 2021
E	UPDATED ISSUE - EXTENDED SCOPE, COUNCIL COMMENTS	04 MAR 2021
D	UPDATED ISSUE - EXTENDED SCOPE	11 FEB 2021
C	UPDATED ISSUE	07 JAN 2021
B	SUP REALIGNMENT	18 DEC 2020

GENERAL NOTES
1 BASE INFORMATION FROM AERIAL PHOTOGRAPH (SOURCE NEARMAP FEB 2020)
2 ALL DIMENSIONS ARE TO FACE OF KERB & CHANNEL
3 MAIN ROAD - GREENWOOD AVENUE ROAD (SPEED ZONE 50km/h (DEFAULT))
4 ALL PROPOSED FOOTPATHS AND PRAM CROSSINGS ARE TO BE CONSTRUCTED WITH TACTILE GROUND SURFACE INDICATORS TO DDA COMPLIANCE GUIDELINES REFER TO AS 1428.4:2009

DESIGNED: A DARWIS
CHECKED/APPROVED: R THOMSON
FILE NAME: G28194-01.dgn
ISSUE: F

Traffix Group
Level 28, 459 Collins Street
Melbourne, Victoria 3000
+61 3 9822 2888
www.traffixgroup.com.au

GREENWOOD AVENUE
BETWEEN STATION STREET AND AQUANATION
MAROONDAH CITY COUNCIL
SHARED USE PATH - FUNCTIONAL LAYOUT PLAN - OPTION 2

SCALE: 1:500 (A3) 0 2.5 5 7.5 10
SHEET No. 1 of 7
DWG No. G28194-05-01

FOR CONTINUATION REFER TO G28194-01-01

FOR CONTINUATION REFER TO G28194-01-03

LEGEND

- EXISTING CONDITIONS
- PROPOSED CONDITIONS
- SIGN
- EXISTING SIGN
- INSTALL COLOURED CONCRETE TO DEFINE CONFLICT AREA

MELWAY MAP
REF 49 H9-H11

N

EXISTING NO STOPPING SIGN

EXISTING NO STOPPING SIGN

EXISTING NO STOPPING SIGN

80.0

44.0

ADJUST EXISTING BATTER

10.0

2.5

3.0

3.6

3.0

3.6

GREENWOOD AVENUE

2.5

2.5

2.5

2.5

10.0

20.0

50.0

TREES TO BE REMOVED

REPLACE FIRE HYDRANT TO MAKE FLUSH WITH SHARED USE PATH

24

CENTRELINE TO JOIN EXISTING

WARNING

BEWARE OF UNDERGROUND SERVICES

The locations of underground services shown are approximate only and their exact position should be proven on site.

ISSUE	ISSUE DESCRIPTION	ISSUE DATE
F	UPDATED ISSUE - OPTION 1 AND 2	07 SEP 2021
E	UPDATED ISSUE - EXTENDED SCOPE, COUNCIL COMMENTS	04 MAR 2021
D	UPDATED ISSUE - EXTENDED SCOPE	11 FEB 2021
C	UPDATED ISSUE	07 JAN 2021
B	SUP REALIGNMENT	18 DEC 2020

GENERAL NOTES

1 BASE INFORMATION FROM AERIAL PHOTOGRAPH (SOURCE NEARMAP FEB 2020)
2 ALL DIMENSIONS ARE TO FACE OF KERB & CHANNEL
3 MAIN ROAD - GREENWOOD AVENUE ROAD (SPEED ZONE 50km/h (DEFAULT))
4 ALL PROPOSED FOOTPATHS AND PRAM CROSSINGS ARE TO BE CONSTRUCTED WITH TACTILE GROUND SURFACE INDICATORS TO DDA COMPLIANCE GUIDELINES REFER TO AS 1428.4:2009

DESIGNED	
A DARWIS	
CHECKED/APPROVED	
R THOMSON	
FILE NAME	ISSUE
G28194-01.dgn	F

Traffix Group
Level 28, 459 Collins Street
Melbourne, Victoria 3000
+61 3 9822 2888
www.traffixgroup.com.au

GREENWOOD AVENUE

BETWEEN STATION STREET AND AQUANATION

MAROONDAH CITY COUNCIL

SHARED USE PATH - FUNCTIONAL LAYOUT PLAN - OPTION 2

SCALE: 1:500 (A3) 0 2.5 5 7.5 10

SHEET No. 2 of 7

DWG No. G28194-05-02

FOR CONTINUATION REFER TO G28194-01-02

FOR CONTINUATION REFER TO G28194-01-04

LEGEND

- EXISTING CONDITIONS
- PROPOSED CONDITIONS
- SIGN
- EXISTING SIGN
- INSTALL COLOURED CONCRETE TO DEFINE CONFLICT AREA

MELWAY MAP REF 49 H9-H11

N

CAROLINE STREET

HENRY STREET

HAIG STREET

GREENWOOD AVENUE

RAISED PLATFORM FLUSH WITH PROPOSED SUP LEVELS

INSTALL RUMBLE STRIPS TO SLOW CYCLISTS

INSTALL UNDERGROUND DRAINAGE PIPE

INSTALL SIDE ENTRY DRAINAGE PITS

CONNECT DRAINAGE PIPE INTO EXISTING SYSTEM

RAISED PLATFORM FLUSH WITH PROPOSED SUP LEVELS

BUS ZONE

13.0

3.2

11.5

10.0

TREES TO BE REMOVED

PROPOSED BUS STOP

INSTALL SIGN ON EXISTING POWER POLE

A

WARNING

BEWARE OF UNDERGROUND SERVICES

The locations of underground services shown are approximate only and their exact position should be proven on site.

ISSUE	ISSUE DESCRIPTION	ISSUE DATE
F	UPDATED ISSUE - OPTION 1 AND 2	07 SEP 2021
E	UPDATED ISSUE - EXTENDED SCOPE, COUNCIL COMMENTS	04 MAR 2021
D	UPDATED ISSUE - EXTENDED SCOPE	11 FEB 2021
C	UPDATED ISSUE	07 JAN 2021
B	SUP REALIGNMENT	18 DEC 2020

GENERAL NOTES

1 BASE INFORMATION FROM AERIAL PHOTOGRAPH (SOURCE: NEARMAP FEB 2020)
2 ALL DIMENSIONS ARE TO FACE OF KERB & CHANNEL
3 MAIN ROAD - GREENWOOD AVENUE ROAD (SPEED ZONE 50km/h (DEFAULT))
4 ALL PROPOSED FOOTPATHS AND PRAM CROSSINGS ARE TO BE CONSTRUCTED WITH TACTILE GROUND SURFACE INDICATORS TO DDA COMPLIANCE GUIDELINES REFER TO AS 1428.4:2009

DESIGNED: A DARWIS

CHECKED/APPROVED: R THOMSON

FILE NAME: G28194-01.dgn

ISSUE: F

Traffix Group
Level 28, 459 Collins Street
Melbourne, Victoria 3000
+61 3 9822 2888
www.traffixgroup.com.au

GREENWOOD AVENUE

BETWEEN STATION STREET AND AQUANATION

MAROONDAH CITY COUNCIL

SHARED USE PATH - FUNCTIONAL LAYOUT PLAN - OPTION 2

SCALE: 1:500 (A3) 0 2.5 5 7.5 10

SHEET No. 3 of 7

DWG No. G28194-05-03

FOR CONTINUATION REFER TO G28194-01-03

FOR CONTINUATION REFER TO G28194-01-05



ISSUE	ISSUE DESCRIPTION	ISSUE DATE
F	UPDATED ISSUE - OPTION 1 AND 2	07 SEP 2021
E	UPDATED ISSUE - EXTENDED SCOPE, COUNCIL COMMENTS	04 MAR 2021
D	UPDATED ISSUE - EXTENDED SCOPE	11 FEB 2021
C	UPDATED ISSUE	07 JAN 2021
B	SUP REALIGNMENT	18 DEC 2020

GENERAL NOTES
1 BASE INFORMATION FROM AERIAL PHOTOGRAPH (SOURCE NEARMAP FEB 2020)
2 ALL DIMENSIONS ARE TO FACE OF KERB & CHANNEL
3 MAIN ROAD - GREENWOOD AVENUE ROAD (SPEED ZONE 50km/h (DEFAULT))
4 ALL PROPOSED FOOTPATHS AND PRAM CROSSINGS ARE TO BE CONSTRUCTED WITH TACTILE GROUND SURFACE INDICATORS TO DDA COMPLIANCE GUIDELINES REFER TO AS 1428.4:2009

DESIGNED: A DARWIS
CHECKED/APPROVED: R THOMSON
FILE NAME: G28194-01.dgn
ISSUE: F

Traffix Group
Level 28, 459 Collins Street
Melbourne, Victoria 3000
+61 3 9822 2888
www.traffixgroup.com.au

GREENWOOD AVENUE
BETWEEN STATION STREET AND AQUANATION
MAROONDAH CITY COUNCIL
SHARED USE PATH - FUNCTIONAL LAYOUT PLAN - OPTION 2

SCALE: 1:500 (A3) 0 2.5 5 7.5 10
SHEET No. 4 of 7
DWG No. G28194-05-04

FOR CONTINUATION REFER TO G28194-01-04

FOR CONTINUATION REFER TO G28194-01-06

LEGEND

- EXISTING CONDITIONS
- PROPOSED CONDITIONS
- SIGN
- EXISTING SIGN
- INSTALL COLOURED CONCRETE TO DEFINE CONFLICT AREA

MELWAY MAP
REF 49 H9-H11

GREENWOOD AVENUE

2.5

REMOVE TREE

WARNING
BEWARE OF UNDERGROUND SERVICES
The locations of underground services shown are approximate only and their exact position should be proven on site.

ISSUE	ISSUE DESCRIPTION	ISSUE DATE
F	UPDATED ISSUE - OPTION 1 AND 2	07 SEP 2021
E	UPDATED ISSUE - EXTENDED SCOPE, COUNCIL COMMENTS	04 MAR 2021
D	UPDATED ISSUE - EXTENDED SCOPE	11 FEB 2021
C	UPDATED ISSUE	07 JAN 2021
B	SUP REALIGNMENT	18 DEC 2020

GENERAL NOTES
1 BASE INFORMATION FROM AERIAL PHOTOGRAPH (SOURCE NEARMAP FEB 2020)
2 ALL DIMENSIONS ARE TO FACE OF KERB & CHANNEL
3 MAIN ROAD - GREENWOOD AVENUE ROAD (SPEED ZONE 50km/h (DEFAULT))
4 ALL PROPOSED FOOTPATHS AND PRAM CROSSINGS ARE TO BE CONSTRUCTED WITH TACTILE GROUND SURFACE INDICATORS TO DDA COMPLIANCE GUIDELINES REFER TO AS 1428.4:2009

DESIGNED: A DARWIS
CHECKED/APPROVED: R THOMSON
FILE NAME: G28194-01.dgn
ISSUE: F

Traffix Group
Level 28, 459 Collins Street
Melbourne, Victoria 3000
+61 3 9822 2888
www.traffixgroup.com.au

GREENWOOD AVENUE
BETWEEN STATION STREET AND AQUANATION
MAROONDAH CITY COUNCIL
SHARED USE PATH - FUNCTIONAL LAYOUT PLAN - OPTION 2

SCALE: 1:500 (A3) 0 2.5 5 7.5 10
SHEET No. 5 of 7
DWG No. G28194-05-05

FOR CONTINUATION REFER TO G28194-01-05

LEGEND

- EXISTING CONDITIONS
- PROPOSED CONDITIONS
- SIGN
- EXISTING SIGN
- INSTALL COLOURED CONCRETE TO DEFINE CONFLICT AREA

GREENWOOD AVENUE

REMOVE EXISTING ZEBRA CROSSING. INSTALL PROPOSED RAISED PLATFORM

JOIN INTO EXISTING FOOTPATH

ADJUST EXISTING BATTER

DIVERGE SUP DIRECTION AROUND EXISTING LARGE TREE

INSTALL PEDESTRIAN GUARDRAIL/FENCE

INSET 1

MELWAY MAP REF 49 H9-H11

GREENWOOD AVENUE

REILLY STREET

WARNING

BEWARE OF UNDERGROUND SERVICES

The locations of underground services shown are approximate only and their exact position should be proven on site.

FOR CONTINUATION REFER TO INSET 1

ISSUE	ISSUE DESCRIPTION	ISSUE DATE
F	UPDATED ISSUE - OPTION 1 AND 2	07 SEP 2021
E	UPDATED ISSUE - EXTENDED SCOPE, COUNCIL COMMENTS	04 MAR 2021
D	UPDATED ISSUE - EXTENDED SCOPE	11 FEB 2021
C	UPDATED ISSUE	07 JAN 2021
B	SUP REALIGNMENT	18 DEC 2020

GENERAL NOTES
1 BASE INFORMATION FROM AERIAL PHOTOGRAPH (SOURCE: NEARMAP FEB 2020)
2 ALL DIMENSIONS ARE TO FACE OF KERB & CHANNEL
3 MAIN ROAD - GREENWOOD AVENUE ROAD (SPEED ZONE 50km/h (DEFAULT))
4 ALL PROPOSED FOOTPATHS AND PRAM CROSSINGS ARE TO BE CONSTRUCTED WITH TACTILE GROUND SURFACE INDICATORS TO DDA COMPLIANCE GUIDELINES REFER TO AS 1428.4:2009


DESIGNED: A DARWIS
CHECKED/APPROVED: R THOMSON
FILE NAME: G28194-01.dgn
ISSUE: F

Traffix Group
Level 28, 459 Collins Street
Melbourne, Victoria 3000
+61 3 9822 2888
www.traffixgroup.com.au

GREENWOOD AVENUE
BETWEEN STATION STREET AND AQUANATION
MAROONDAH CITY COUNCIL
SHARED USE PATH - FUNCTIONAL LAYOUT PLAN - OPTION 2


SCALE: 1:500 (A3) 0 2.5 5 7.5 10
SHEET No. 6 of 7
DWG No. G28194-05-06

CROSS SECTION AT - 'A - A'

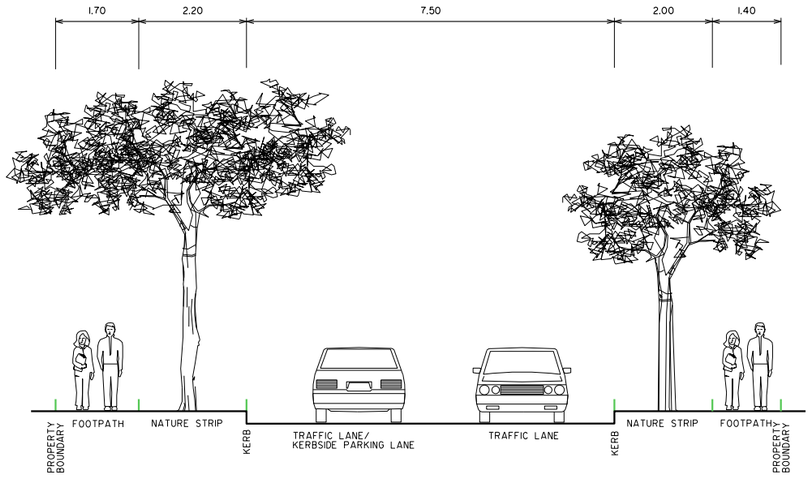

EXISTING CONDITIONS

CROSS SECTION AT - 'A - A'

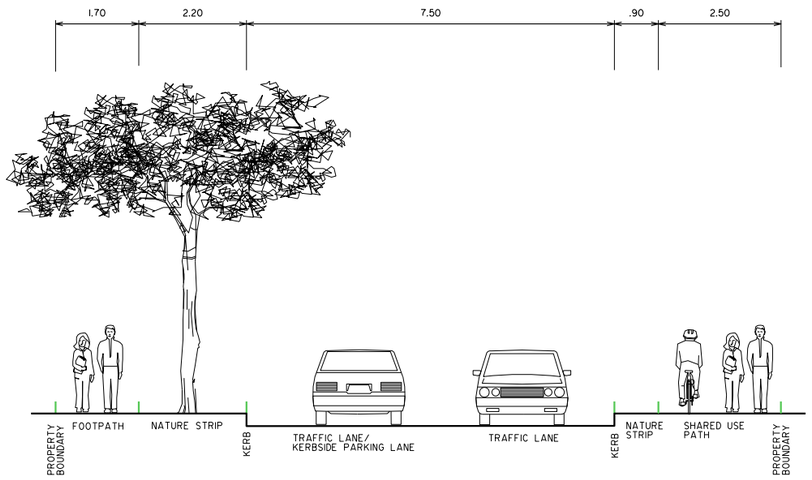

PROPOSED CONDITIONS

WARNING

BEWARE OF UNDERGROUND SERVICES

The locations of underground services shown are approximate only and their exact position should be proven on site.

ISSUE	ISSUE DESCRIPTION	ISSUE DATE
F	UPDATED ISSUE - OPTION 1 AND 2	07 SEP 2021
E	UPDATED ISSUE - EXTENDED SCOPE, COUNCIL COMMENTS	04 MAR 2021
D	UPDATED ISSUE - EXTENDED SCOPE	11 FEB 2021
C	UPDATED ISSUE	07 JAN 2021
B	SUP REALIGNMENT	18 DEC 2020

GENERAL NOTES
1 BASE INFORMATION FROM AERIAL PHOTOGRAPH (SOURCE: NEARMAP FEB 2020)
2 ALL DIMENSIONS ARE TO FACE OF KERB & CHANNEL
3 MAIN ROAD - GREENWOOD AVENUE ROAD (SPEED ZONE 50km/h (DEFAULT))
4 ALL PROPOSED FOOTPATHS AND PRAM CROSSINGS ARE TO BE CONSTRUCTED WITH TACTILE GROUND SURFACE INDICATORS TO DDA COMPLIANCE GUIDELINES REFER TO AS 1428.4:2009

DESIGNED: A DARWIS
CHECKED/APPROVED: R THOMSON
FILE NAME: G28194-01.dgn
ISSUE: F

Traffix Group
Level 28, 459 Collins Street
Melbourne, Victoria 3000
+61 3 9822 2888
www.traffixgroup.com.au

GREENWOOD AVENUE
BETWEEN STATION STREET AND AQUANATION
MAROONDAH CITY COUNCIL
SHARED USE PATH - FUNCTIONAL LAYOUT PLAN - OPTION 2

SCALE: NTS
SHEET No. 7 of 7
DWG No. G28194-05-07