
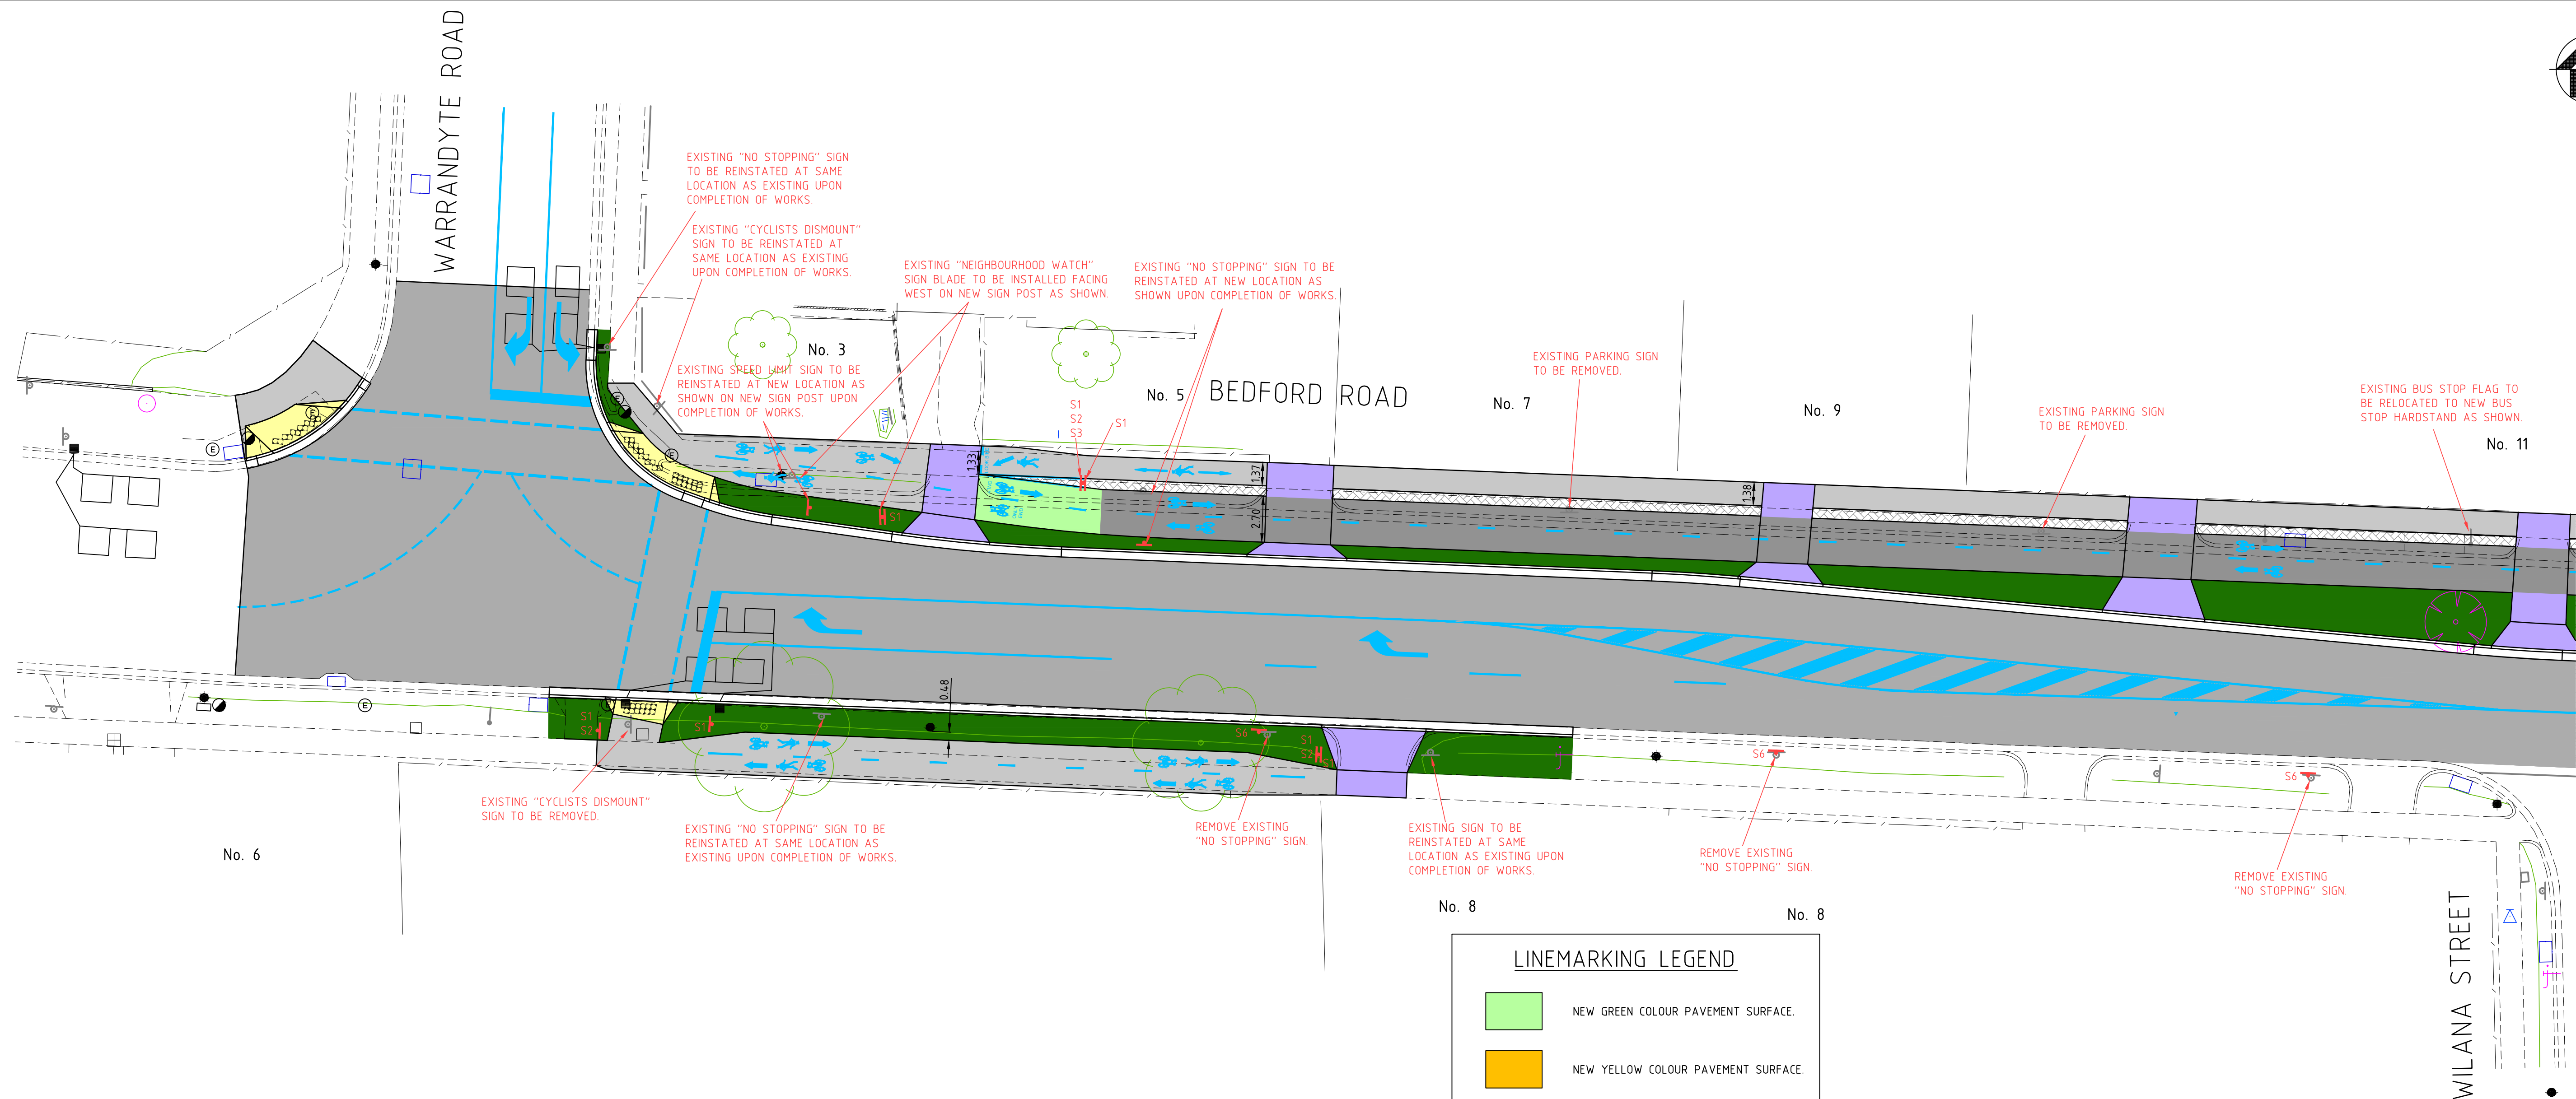


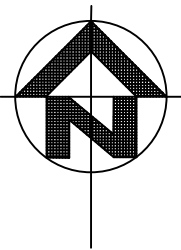



PAVEMENT LEGEND

	PROFILE & RESHEET EXISTING ROAD PAVEMENT.		EXCAVATE & REMOVE EXISTING CONCRETE PATH & CONSTRUCT NEW CHARCOAL COLOUR CONCRETE BICYCLE PATH.
	CONSTRUCT NEW INDENTED PARKING BAYS		CONSTRUCT NEW 600mm WIDTH CHARCOAL COLOUR CONCRETE INFILL WITH COUNCIL APPROVED BRICK STENCIL PATTERN.
	CONSTRUCT NEW ASPHALT RAISED PAVEMENT.		REINSTATE EXISTING OR INSTALL NEW NATURE STRIP.
	EXCAVATE & REMOVE EXISTING CONCRETE PATH & CONSTRUCT NEW CONCRETE PATH.		PROPOSED TACTILE GROUND SURFACE INDICATORS.
	EXCAVATE & REMOVE EXISTING CONCRETE PRAM CROSSING & CONSTRUCT NEW CONCRETE PRAM CROSSING		PROPOSED TREES. INDICATIVE LOCATIONS ONLY. EXACT SPECIES, LOCATIONS & NUMBER OF TREES TO BE DETERMINED BY COUNCIL AT A LATER DATE.
	EXCAVATE & REMOVE EXISTING CONCRETE VEHICLE CROSSING & CONSTRUCT NEW PLAIN COLOUR CONCRETE "RESIDENTIAL" VEHICLE CROSSING.		REMOVE EXISTING TREE

LINEMARKING LEGEND

	NEW GREEN COLOUR PAVEMENT SURFACE.
	NEW YELLOW COLOUR PAVEMENT SURFACE.
	NEW RED COLOUR PAVEMENT SURFACE.
	NEW WHITE COLOUR LINEMARKING.
	NEW RUMBLE STRIPS


SIGN SCHEDULE

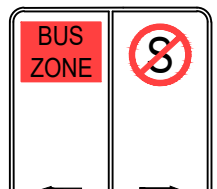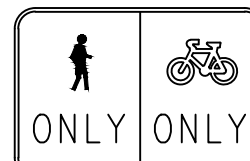SIGN SCHEDULE											
S1		"SHARED PATH" SIGN R8-2A	S4		"BICYCLES ONLY" (LEFT) & "PEDESTRIANS ONLY" (RIGHT) SIGN R8-3(L)	S7		"BUS ZONE" SIGN (LEFT) R5-20(L) & "NO STOPPING" SIGN (RIGHT) R5-35(R)	S10		DELETED
S2		"END" SIGN R7-4	S5		"NO STOPPING" SIGN (LEFT) R5-35(L)	S8		"GIVE-WAY" SIGN - R1-2A "TO PEDESTRIANS & CYCLISTS" SIGN	S11		"PEDESTRIAN" SIGN W
S3		"BICYCLES ONLY" (RIGHT) & "PEDESTRIANS ONLY" (LEFT) SIGN R8-3(R)	S6		"NO STOPPING" SIGN (BIDIRECTIONAL) R5-35	S9		DELETED	S12		"STOP" SIGN R1-1
									S13		DELETED

WARNING
BEWARE OF UNDERGROUND SERVICES
THE LOCATION OF UNDERGROUND SERVICES SHOWN ARE APPROXIMATE ONLY AND THEIR EXACT POSITION SHOULD BE PROVIDED ON SITE. NO GUARANTEE IS GIVEN THAT ALL SERVICES ARE SHOWN. THE CONTRACTOR MUST VERIFY ALL SERVICES ON SITE PRIOR TO ANY EXCAVATION WORKS.



NOTE:
ALL NOTED "ABANDONED" SERVICES INCLUDING GAS MAINS, WATER MAINS, ETC. - THE CONTRACTOR SHALL BE RESPONSIBLE & CONFIRM THAT THESE SERVICES ARE ABANDONED, INCLUDING LIAISING WITH THE RELEVANT AUTHORITY PRIOR TO COMMENCING CONSTRUCTION.

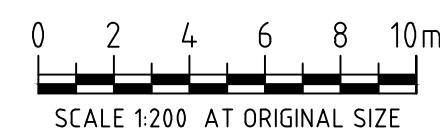

LEGEND	EX TELSTRA OPTIC FIBRE	EX HIGH PRESSURE GAS MAIN
EX TELSTRA CABLE & PIT	STOP VALVE	EX TELSTRA CABLE & PIT
EX SEWER & PIT	FIRE PLUG	EX SEWER & PIT
EX WATER MAIN	FIRE HYDRANT (ABOVE GROUND)	EX WATER MAIN
EX ABANDONED WATER MAIN	FIRE HYDRANT (GROUND LEVEL)	EX ABANDONED WATER MAIN
EX GAS MAIN	ELECTRICITY SUPPLY POLE	EX GAS MAIN
EX ABANDONED GAS MAIN	E.S.P. WITH LIGHT	EX ABANDONED GAS MAIN
EX U/G ELECTRICITY CABLE	LIGHT POLE ONLY	EX U/G ELECTRICITY CABLE
EX O/H ELECTRICITY CABLE	TELECOM PILLAR	EX O/H ELECTRICITY CABLE
EX OPTUS CABLE	EXISTING POST	EX OPTUS CABLE
EX HOUSE DRAIN		EX HOUSE DRAIN

EX TELSTRA CABLE & PIT	EX TELSTRA CABLE & PIT	
EX SEWER & PIT	EX SEWER & PIT	
EX WATER MAIN	EX WATER MAIN	
EX ABANDONED WATER MAIN	EX ABANDONED WATER MAIN	
EX GAS MAIN	EX GAS MAIN	
EX ABANDONED GAS MAIN	EX ABANDONED GAS MAIN	
EX U/G ELECTRICITY CABLE	EX U/G ELECTRICITY CABLE	
EX O/H ELECTRICITY CABLE	EX O/H ELECTRICITY CABLE	
EX OPTUS CABLE	EX OPTUS CABLE	
EX HOUSE DRAIN	EX HOUSE DRAIN	


CRE
CRE CONSULTING ENGINEERS PTY LTD
Civil • Municipal • Drainage • Project Management
Level 1/116 Puckle Street, Moonee Ponds, Vic, 3039
Phone: 0417 318 556
Email: admin@creconsulting.com.au

DESIGNED : CRE
CHECKED :
DATE :
SURVEYED : VICROADS
DATE : 23/11/21
SURVEY DATUM : GDA2020/A.H.D.
SCALES : AS SHOWN @A1



BEDFORD ROAD, RINGWOOD
BICYCLE PATH
COMMUNITY PLAN

CRE REF: 3257-(REV-P11).DWG
CRE REV. NO.: P11
AMEND. NO.: -
DWG. NO. **3257**
SHEET: 1 OF 6
SIZE: A1

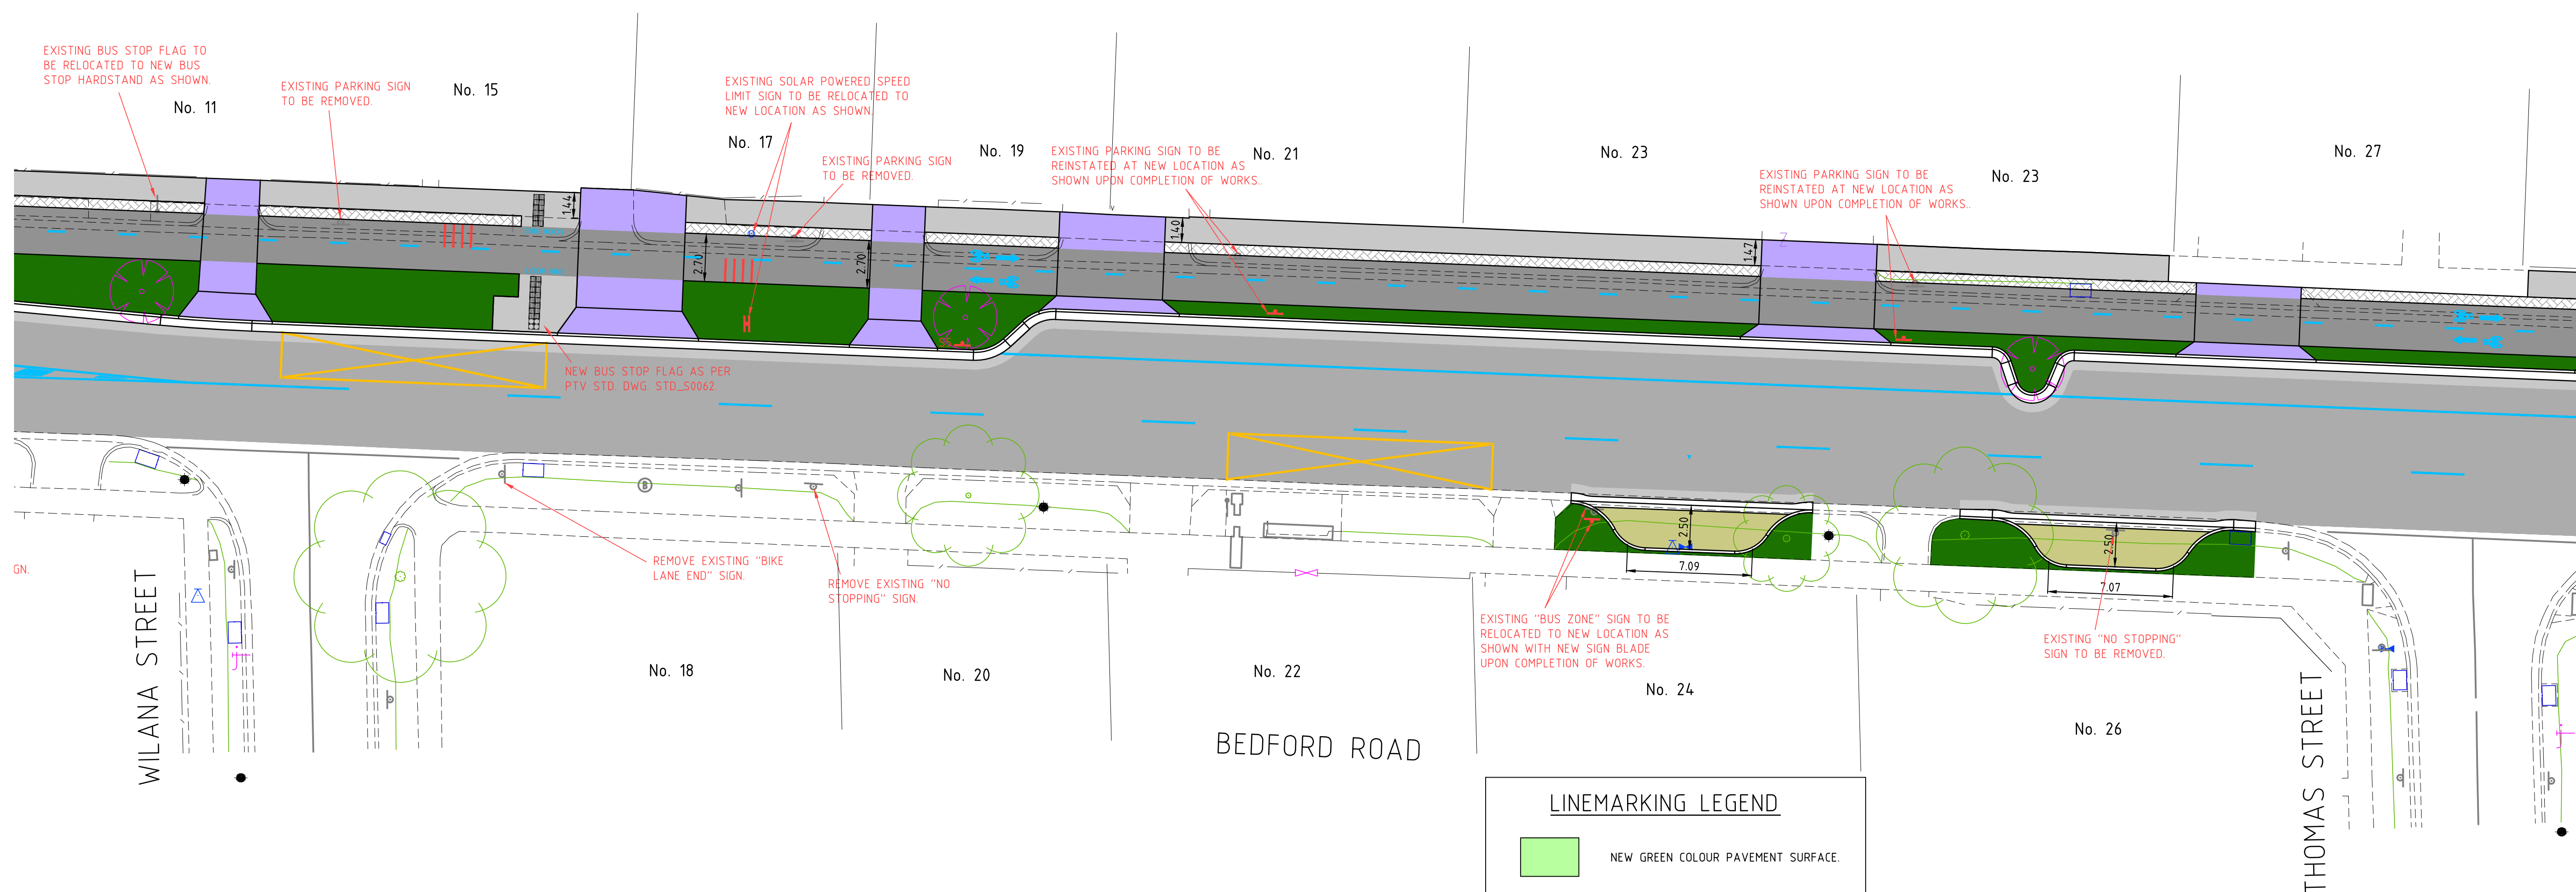


	PROFILE & RESHEET EXISTING ROAD PAVEMENT.		EXCAVATE & REMOVE EXISTING CONCRETE PATH & CONSTRUCT NEW CHARCOAL COLOUR CONCRETE BICYCLE PATH.
	CONSTRUCT NEW INDENTED PARKING BAYS		CONSTRUCT NEW 600mm WIDTH CHARCOAL COLOUR CONCRETE INFILL WITH COUNCIL APPROVED BRICK STENCIL PATTERN.
	CONSTRUCT NEW ASPHALT RAISED PAVEMENT.		REINSTATE EXISTING OR INSTALL NEW NATURE STRIP.
	EXCAVATE & REMOVE EXISTING CONCRETE PATH & CONSTRUCT NEW CONCRETE PATH.		PROPOSED TACTILE GROUND SURFACE INDICATORS.
	EXCAVATE & REMOVE EXISTING CONCRETE PRAM CROSSING & CONSTRUCT NEW CONCRETE PRAM CROSSING		PROPOSED TREES. INDICATIVE LOCATIONS ONLY. EXACT SPECIES, LOCATIONS & NUMBER OF TREES TO BE DETERMINED BY COUNCIL AT A LATER DATE.
	EXCAVATE & REMOVE EXISTING CONCRETE VEHICLE CROSSING & CONSTRUCT NEW PLAIN COLOUR CONCRETE "RESIDENTIAL" VEHICLE CROSSING.		REMOVE EXISTING TREE

	NEW GREEN COLOUR PAVEMENT SURFACE.
	NEW YELLOW COLOUR PAVEMENT SURFACE.
	NEW RED COLOUR PAVEMENT SURFACE.
	NEW WHITE COLOUR LINEMARKING.
	NEW RUMBLE STRIPS

SIGN SCHEDULE		
S1		"SHARED PATH" SIGN R8-2A
S2		"END" SIGN R7-4
S3		"BICYCLES ONLY" (RIGHT) & "PEDESTRIANS ONLY" (LEFT) SIGN R8-3(R)
S4		"BICYCLES ONLY" (LEFT) & "PEDESTRIANS ONLY" (RIGHT) SIGN R8-3(L)
S5		"NO STOPPING" SIGN (LEFT) R5-35(L)
S6		"NO STOPPING" SIGN (BIDIRECTIONAL) R5-35
S7		"BUS ZONE" SIGN (LEFT) R5-20(L) & "NO STOPPING" SIGN (RIGHT) R5-35(R)
S8		"GIVE-WAY" SIGN - R1-2A "TO PEDESTRIANS & CYCLISTS" SIGN
S9		DELETED
S10		DELETED
S11		"PEDESTRIAN" SIGN W6-1
S12		"STOP" SIGN R1-1
S13		DELETED

NOTE:
ALL NOTED "ABANDONED" SERVICES INCLUDING GAS MAINS, WATER MAINS, ETC. - THE CONTRACTOR SHALL BE RESPONSIBLE & CONFIRM THAT THESE SERVICES ARE ABANDONED, INCLUDING LIAISING WITH THE RELEVANT AUTHORITY PRIOR TO COMMENCING CONSTRUCTION

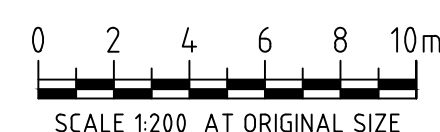

LEGEND	
—TOF—	EX TELSTRA OPTIC FIBRE
—HPG—	EX HIGH PRESSURE GAS MAIN
T	EX TELSTRA CABLE & PIT
S	EX SEWER & PIT
W	EX WATER MAIN
AW	EX ABANDONED WATER MAIN
G	EX GAS MAIN
ABG	EX ABANDONED GAS MAIN
E	EX U/G ELECTRICITY CABLE
A	EX O/H ELECTRICITY CABLE
O	EX OPTIC CABLE
HD	HOUSE DRAIN
◇	STOP VALVE
●	FIRE PLUG
●	FIRE HYDRANT (ABOVE GROUND)
●	FIRE HYDRANT (GROUND LEVEL)
⊕	ELECTRICITY SUPPLY POLE
⊕	E.S.P. WITH LIGHT
⊕	LIGHT POLE ONLY
⊕	TELECOM PILLAR
⊕	EXISTING POST
TS	TRAFFIC SIGNAL PIT, CABLE, PEDESTAL
+	TRAFFIC SIGNAL POLE
+	FENCE
+	EX. SIGN
+	EXISTING BOLLARD
+	RUBBISH BIN
+	PSM
+	STN/TBM
+	UNCLASSIFIED PIT
+	TREE
+	EX DRAIN & PIT
+	PROPOSED DRAIN & PIT


DESIGNED : CRE	DATE : DEC 2025
CHECKED : DATE :	
SURVEYED : VICROADS	DATE : 23/11/21
SURVEY DATUM : GDA2020/A.H.D.	
SCALES : AS SHOWN	©A1

CLIENT:

 Maroondah
Shire Council

BEDFORD ROAD, RINGWOOD
BICYCLE PATH
COMMUNITY PLAN

CRE REF: 3257-(REV-P11).DWG	
CRE REV. NO.: P11	
AMEND. NO.: -	
DWG.NO. 3257	
SHEET: 2 OF 6	SIZE: A1

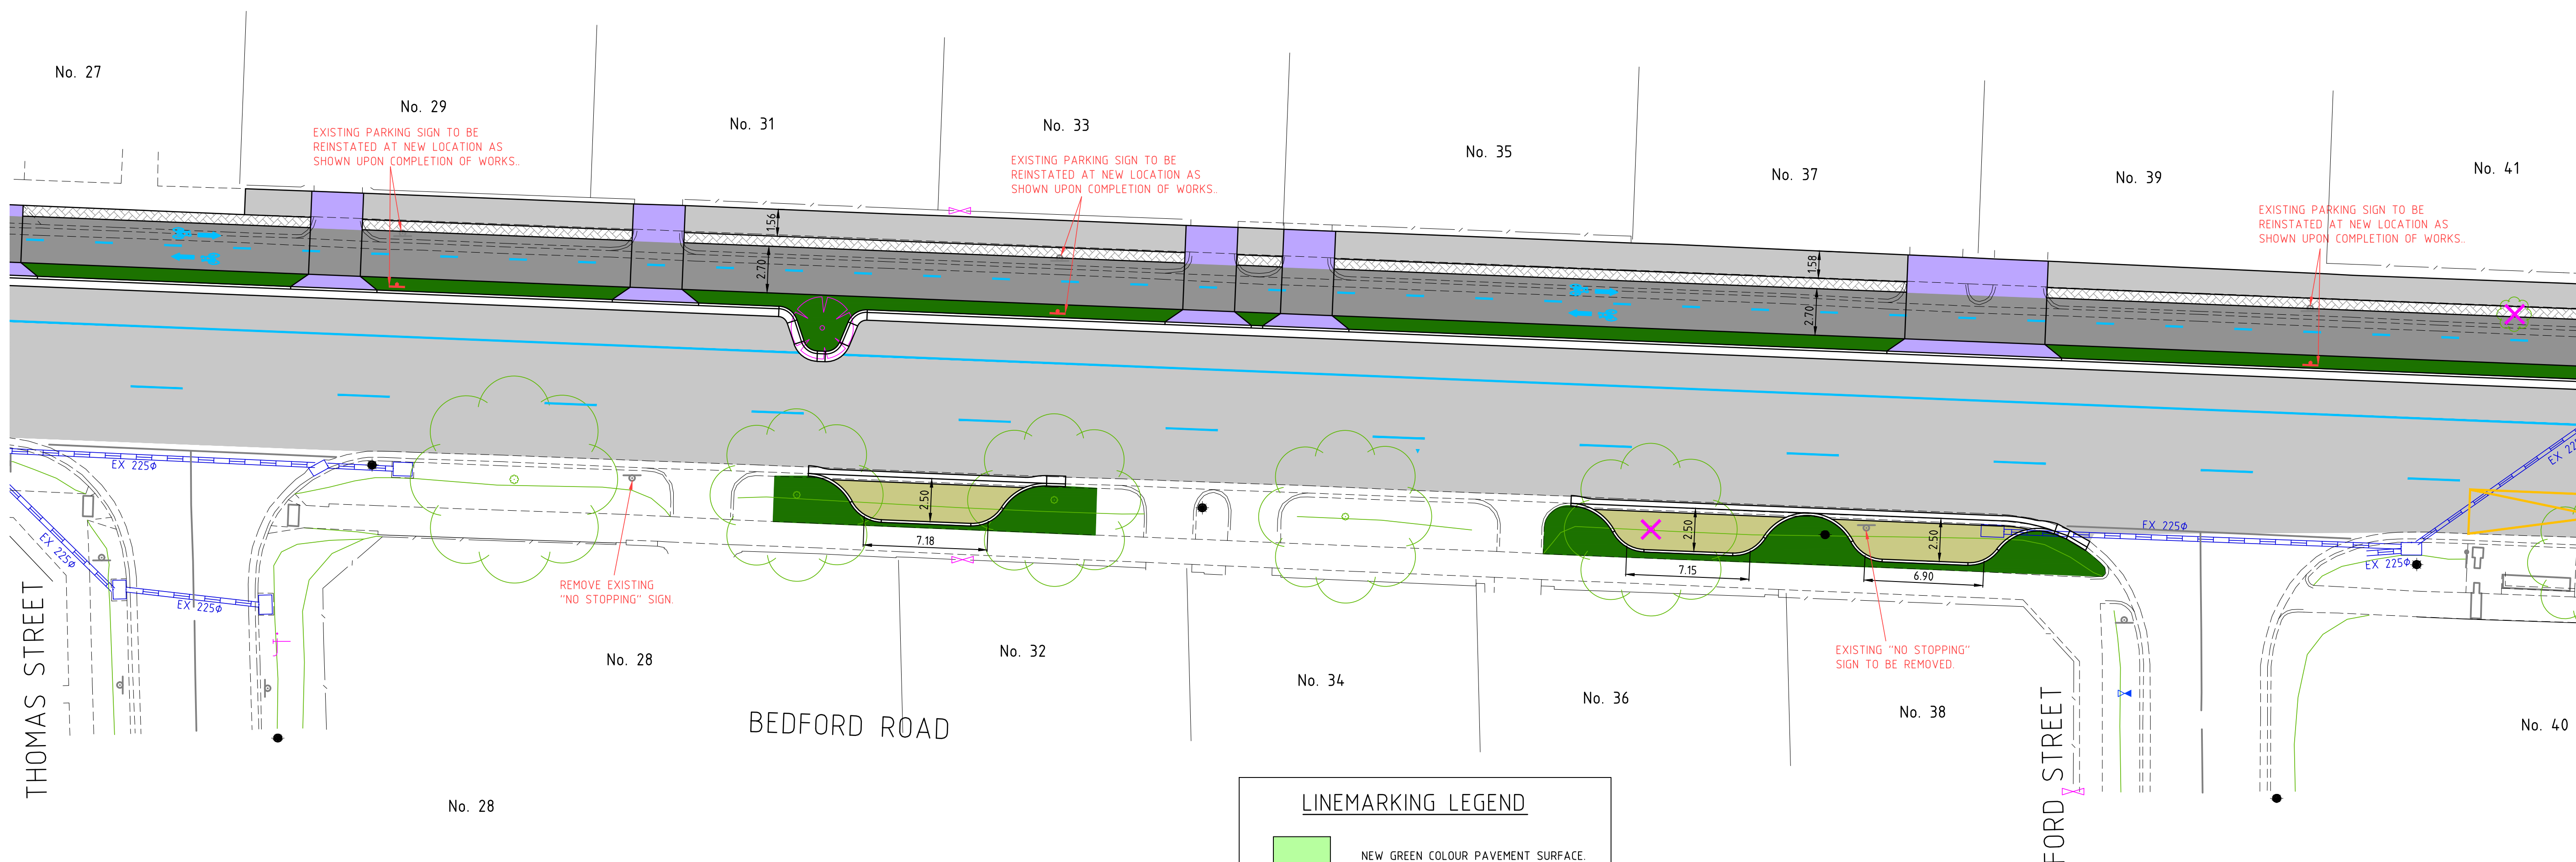



	PROFILE & RESHEET EXISTING ROAD PAVEMENT.		EXCAVATE & REMOVE EXISTING CONCRETE PATH & CONSTRUCT NEW CHARCOAL COLOUR CONCRETE BICYCLE PATH.
	CONSTRUCT NEW INDENTED PARKING BAYS		CONSTRUCT NEW 600mm WIDTH CHARCOAL COLOUR CONCRETE INFILL WITH COUNCIL APPROVED BRICK STENCIL PATTERN.
	CONSTRUCT NEW ASPHALT RAISED PAVEMENT.		REINSTATE EXISTING OR INSTALL NEW NATURE STRIP.
	EXCAVATE & REMOVE EXISTING CONCRETE PATH & CONSTRUCT NEW CONCRETE PATH.		PROPOSED TACTILE GROUND SURFACE INDICATORS.
	EXCAVATE & REMOVE EXISTING CONCRETE PRAM CROSSING & CONSTRUCT NEW CONCRETE PRAM CROSSING		PROPOSED TREES. INDICATIVE LOCATIONS ONLY. EXACT SPECIES, LOCATIONS & NUMBER OF TREES TO BE DETERMINED BY COUNCIL AT A LATER DATE.
	EXCAVATE & REMOVE EXISTING CONCRETE VEHICLE CROSSING & CONSTRUCT NEW PLAIN COLOUR CONCRETE "RESIDENTIAL" VEHICLE CROSSING.		REMOVE EXISTING TREE

	NEW GREEN COLOUR PAVEMENT SURFACE.
	NEW YELLOW COLOUR PAVEMENT SURFACE.
	NEW RED COLOUR PAVEMENT SURFACE.
	NEW WHITE COLOUR LINEMARKING.
	NEW RUMBLE STRIPS

SIGN SCHEDULE		
S1		"SHARED PATH" SIGN R8-2A
S2		"END" SIGN R7-4
S3		"BICYCLES ONLY" (RIGHT) & "PEDESTRIANS ONLY" (LEFT) SIGN R8-3(R)
S4		"BICYCLES ONLY" (LEFT) & "PEDESTRIANS ONLY" (RIGHT) SIGN R8-3(L)
S5		"NO STOPPING" SIGN (LEFT) R5-35(L)
S6		"NO STOPPING" SIGN (BIDIRECTIONAL) R5-35
S7		"BUS ZONE" SIGN (LEFT) R5-20(L) & "NO STOPPING" SIGN (RIGHT) R5-35(R)
S8		"GIVE-WAY" SIGN - R1-2A "TO PEDESTRIANS & CYCLISTS" SIGN
S9		DELETED
S10		DELETED
S11		"PEDESTRIAN" SIGN W6-1
S12		"STOP" SIGN R1-1
S13		DELETED

LEGEND	—TUF— EX TELSTRA OPTIC FIBRE	—HPG— EX HIGH PRESSURE GAS MAIN
T —	EX TELSTRA CABLE & PIT	◇ STOP VALVE
S —	EX SEWER & PIT	⬢ FIRE PLUG
W —	EX WATER MAIN	⬢ FIRE HYDRANT (ABOVE GROUND)
AWW —	EX ABANDONED WATER MAIN	⬢ FIRE HYDRANT (GROUND LEVEL)
G —	EX GAS MAIN	⬢ ELECTRICITY SUPPLY POLE
AG —	EX ABANDONED GAS MAIN	⬢ E.S.P. WITH LIGHT
E —	EX U/G ELECTRICITY CABLE	⬢ LIGHT POLE ONLY
EA —	EX O/H ELECTRICITY CABLE	⬢ TELECOM PILLAR
—D—	EX OPTUS CABLE	⬢ EXISTING POST
—HD—	HOUSE DRAIN	
		—TS— (TS) TRAFFIC SIGNAL PIT, CABLE, PEDESTAL
		⬢ TRAFFIC SIGNAL POLE
		⬢ UNCLASSIFIED PIT
		⬢ FENCE
		⬢ EX. SIGN
		⬢ EXISTING BOLLARD
		⬢ RUBBISH BIN
		⬢ EX DRAIN & PIT
		⬢ PROPOSED DRAIN & PIT
		⬢ PSM
		⬢ STN/TBM

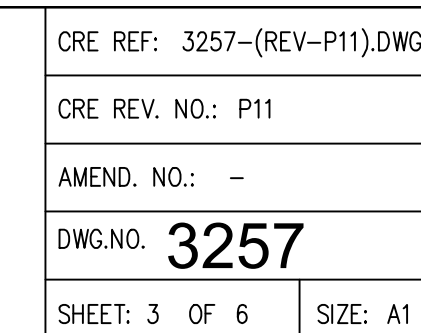

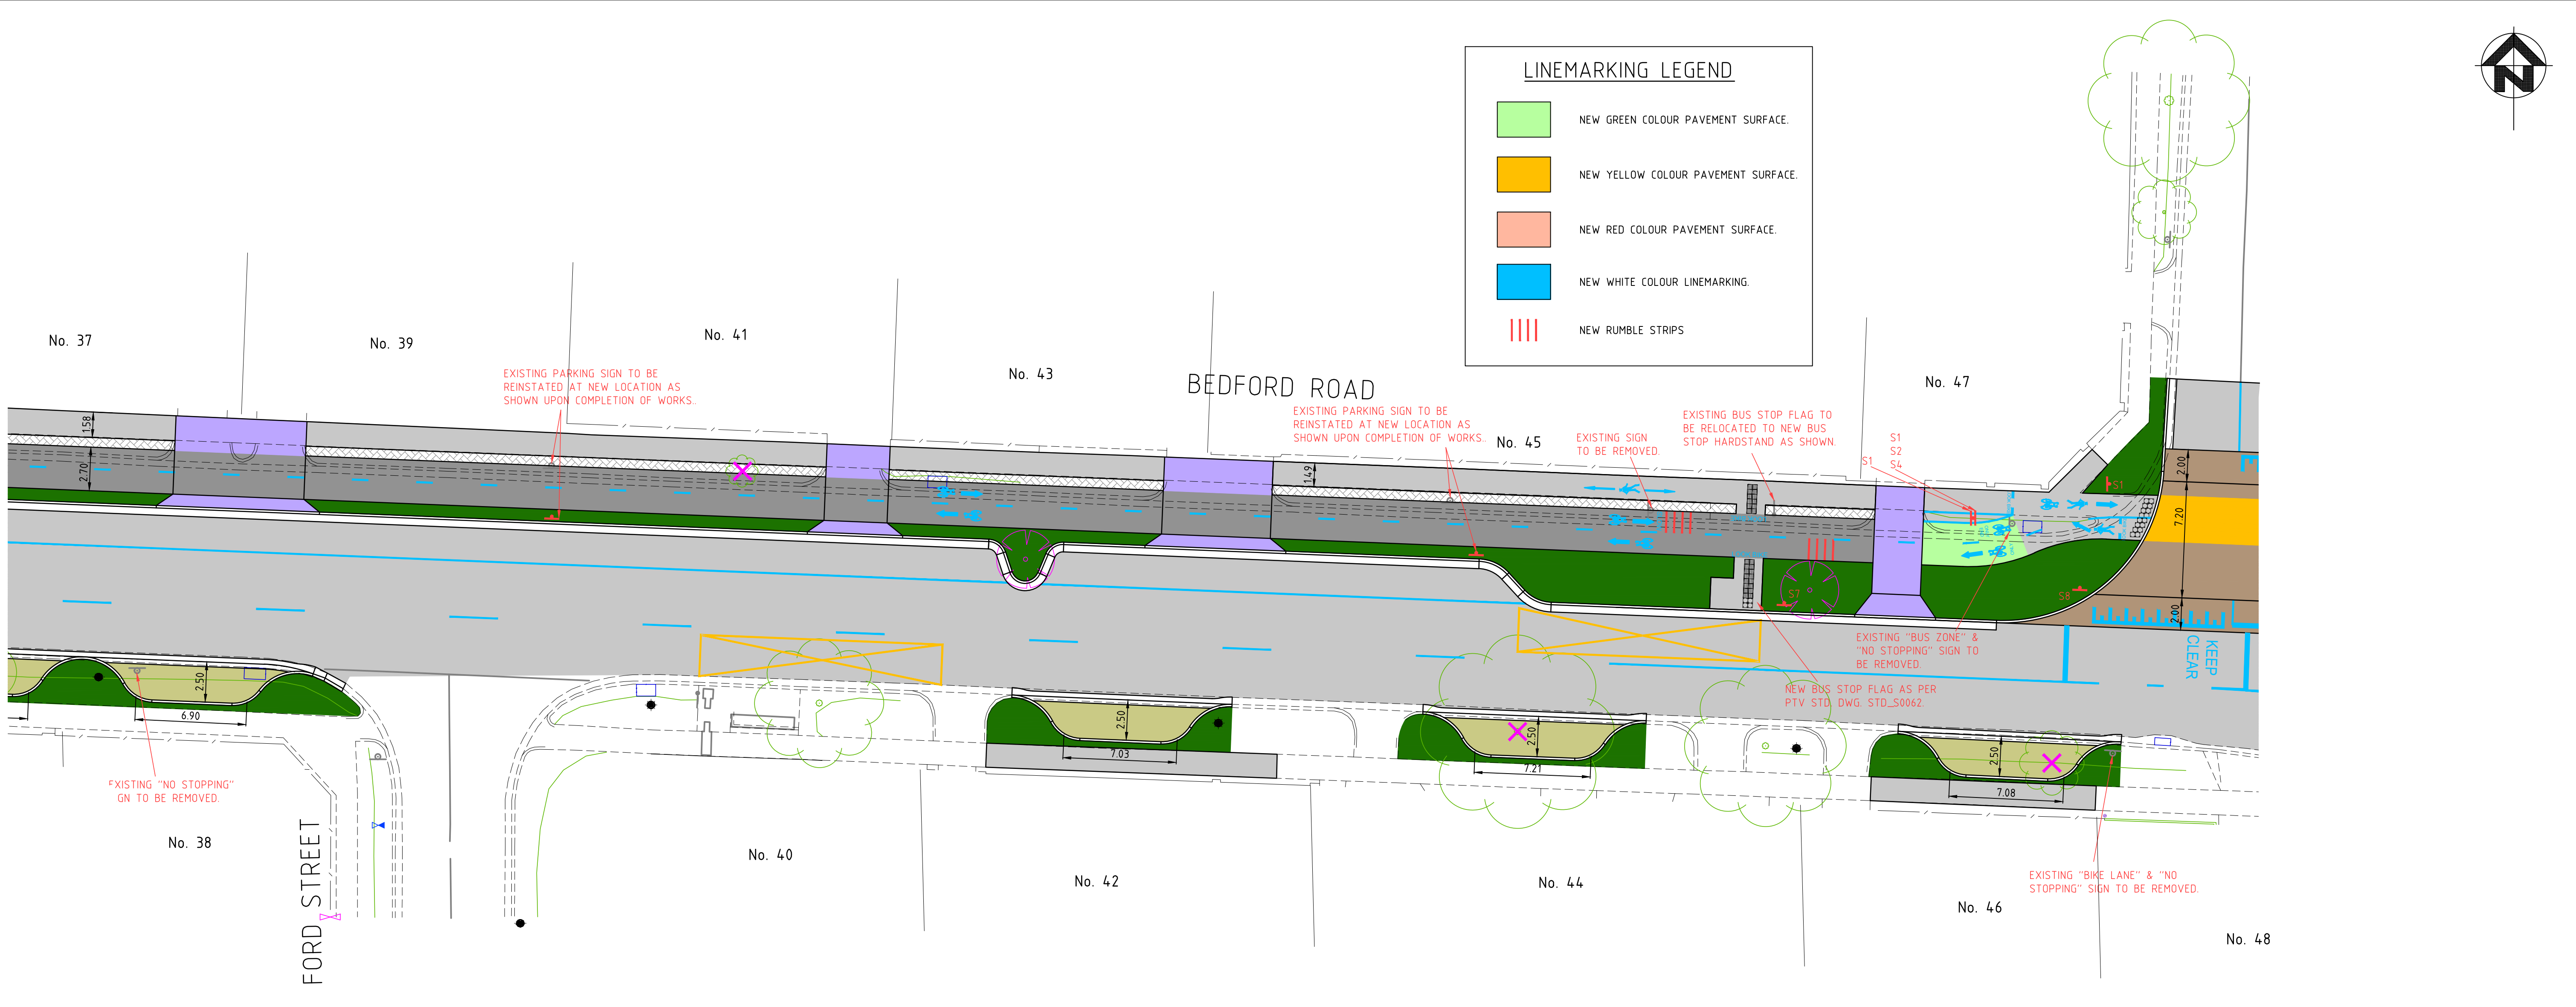

PAVEMENT LEGEND

PROFILE & RESHEET EXISTING ROAD PAVEMENT.

CONSTRUCT NEW INDENTED PARKING BAYS

CONSTRUCT NEW ASPHALT RAISED PAVEMENT.

EXCAVATE & REMOVE EXISTING CONCRETE PATH & CONSTRUCT NEW CONCRETE PATH.

EXCAVATE & REMOVE EXISTING CONCRETE PRAM CROSSING & CONSTRUCT NEW CONCRETE PRAM CROSSING

EXCAVATE & REMOVE EXISTING CONCRETE VEHICLE CROSSING & CONSTRUCT NEW PLAIN COLOUR CONCRETE "RESIDENTIAL" VEHICLE CROSSING.

EXCAVATE & REMOVE EXISTING CONCRETE PATH & CONSTRUCT NEW CHARCOAL COLOUR CONCRETE BICYCLE PATH.

CONSTRUCT NEW 600mm WIDTH CHARCOAL COLOUR CONCRETE INFILL WITH COUNCIL APPROVED BRICK STENCIL PATTERN.

REINSTATE EXISTING OR INSTALL NEW NATURE STRIP.

PROPOSED TACTILE GROUND SURFACE INDICATORS.

PROPOSED TREES, INDICATIVE LOCATIONS ONLY. EXACT SPECIES, LOCATIONS & NUMBER OF TREES TO BE DETERMINED BY COUNCIL AT A LATER DATE.

REMOVE EXISTING TREE

SIGN SCHEDULE

S1

"SHARED PATH" SIGN R8-2A

S2

"END" SIGN R7-4

S3

"BICYCLES ONLY" (RIGHT) & "PEDESTRIANS ONLY" (LEFT) SIGN R8-3(R)

S4

"BICYCLES ONLY" (LEFT) & "PEDESTRIANS ONLY" (RIGHT) SIGN R8-3(L)

S5

"NO STOPPING" SIGN (LEFT) R5-35(L)

S6

"NO STOPPING" SIGN (BIDIRECTIONAL) R5-35

S7

"BUS ZONE" SIGN (LEFT) R5-20(L) & "NO STOPPING" SIGN (RIGHT) R5-35(R)

S8

"GIVE-WAY" SIGN - R1-2A

S9

DELETED

S10

DELETED

S11

"PEDESTRIAN" SIGN W6-1

S12

"STOP" SIGN R1-1

S13

DELETED

WARNING

BEWARE OF UNDERGROUND SERVICES

THE LOCATION OF UNDERGROUND SERVICES SHOWN ARE APPROXIMATE ONLY AND THEIR EXACT POSITION SHOULD BE PROVIDED ON SITE. NO GUARANTEE IS GIVEN THAT ALL SERVICES ARE SHOWN. THE CONTRACTOR MUST VERIFY ALL SERVICES ON SITE PRIOR TO ANY EXCAVATION WORKS.

NOTE:

ALL NOTED "ABANDONED" SERVICES INCLUDING GAS MAINS, WATER MAINS, ETC. - THE CONTRACTOR SHALL BE RESPONSIBLE & CONFIRM THAT THESE SERVICES ARE ABANDONED, INCLUDING LIAISING WITH THE RELEVANT AUTHORITY PRIOR TO COMMENCING CONSTRUCTION.

LEGEND

EX TELSTRA OPTIC FIBRE

EX HIGH PRESSURE GAS MAIN

EX TELSTRA CABLE & PIT

EX SEWER & PIT

EX WATER MAIN

EX ABANDONED WATER MAIN

EX GAS MAIN

EX ABANDONED GAS MAIN

EX U/G ELECTRICITY CABLE

EX O/H ELECTRICITY CABLE

EX OPTUS CABLE

HD HOUSE DRAIN

STOP VALVE

FIRE PLUG

FIRE HYDRANT (ABOVE GROUND)

FIRE HYDRANT (GROUND LEVEL)

ELECTRICITY SUPPLY POLE

E.S.P. WITH LIGHT

LIGHT POLE ONLY

TELECOM PILLAR

EXISTING POST

TRAFFIC SIGNAL PIT, CABLE, PEDESTAL

TRAFFIC SIGNAL POLE

FENCE

EX. SIGN

EXISTING BOLLARD

RUBBISH BIN

PSM

STN/TBM

UNCLASSIFIED PIT

TREE

EX DRAIN & PIT

PROPOSED DRAIN & PIT

CRE CONSULTING ENGINEERS PTY LTD

Civil • Municipal • Drainage • Project Management

Level 1/116 Puckle Street, Moonee Ponds, Vic, 3039

Phone: 0417 318 556

Email: admin@creconsulting.com.au

DESIGNED : CRE

DATE : DEC 2025

CHECKED : DATE :

SURVEYED : VICROADS

DATE : 23/11/21

SURVEY DATUM : GDA2020/A.H.D.

SCALES : AS SHOWN

©A1

CLIENT:

BEDFORD ROAD, RINGWOOD

BICYCLE PATH

COMMUNITY PLAN

CRE REF: 3257-(REV-P11).DWG


CRE REV. NO.: P11

AMEND. NO.: -

DWG. NO. 3257

SHEET: 4 OF 6

SIZE: A1

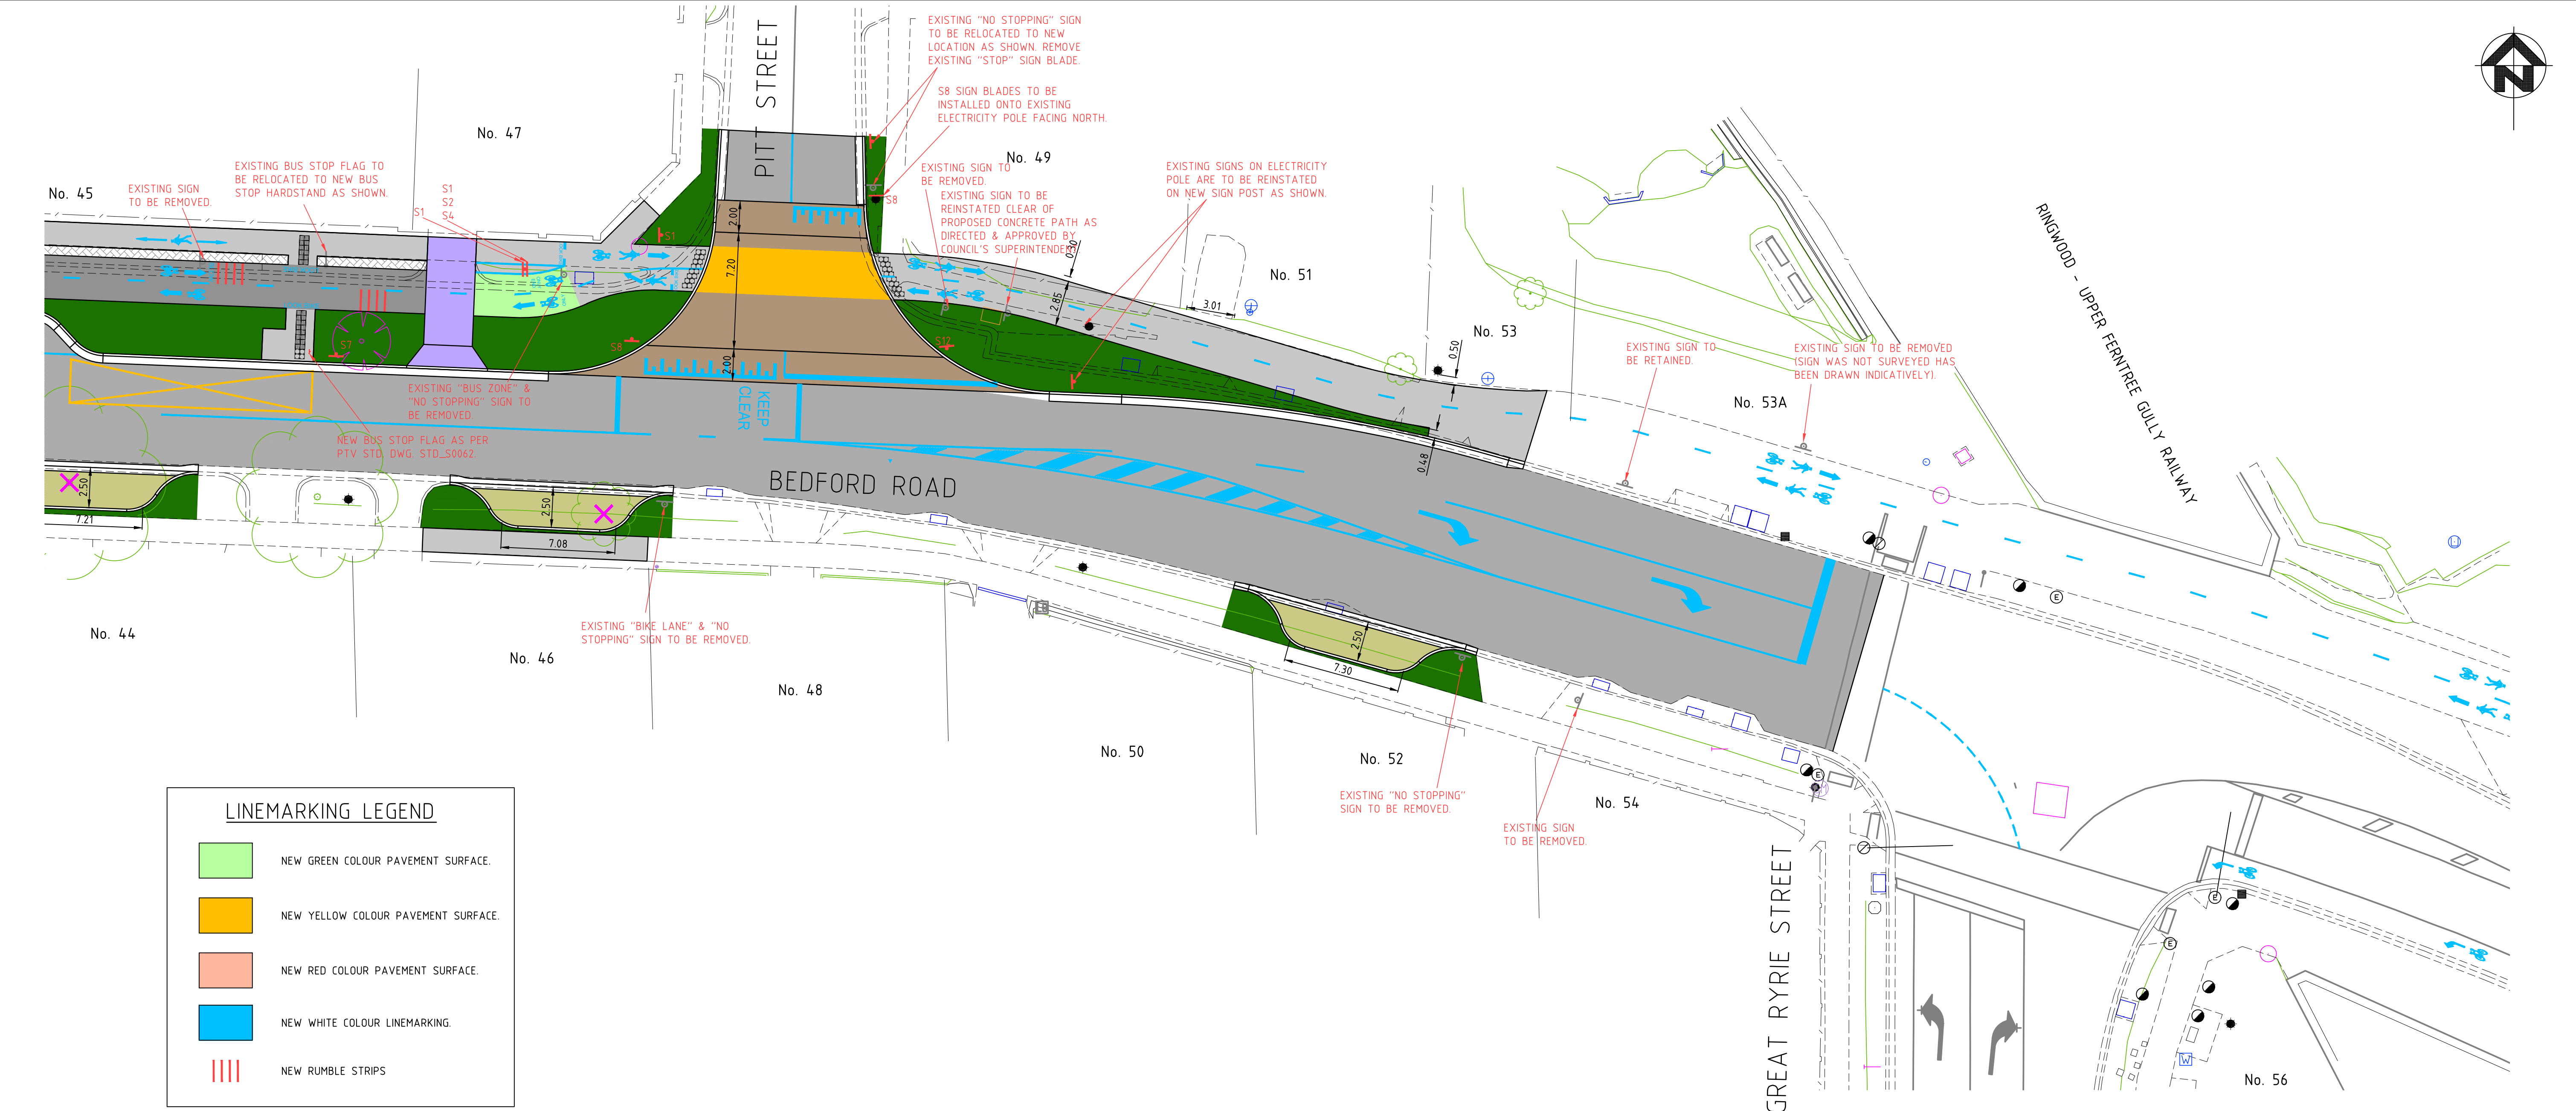

LINEMARKING LEGEND

- NEW GREEN COLOUR PAVEMENT SURFACE.
- NEW YELLOW COLOUR PAVEMENT SURFACE.
- NEW RED COLOUR PAVEMENT SURFACE.
- NEW WHITE COLOUR LINEMARKING.
- NEW RUMBLE STRIPS

SIGN SCHEDULE

S1		"SHARED PATH" SIGN R8-2A	S4		"BICYCLES ONLY" (LEFT) & "PEDESTRIANS ONLY" (RIGHT) SIGN R8-3(L)	S7		"BUS ZONE" SIGN (LEFT) R5-20(L) & "NO STOPPING" SIGN (RIGHT) R5-35(R)	S10	DELETED	
S2		"END" SIGN R7-4	S5		"NO STOPPING" SIGN (LEFT) R5-35(L)	S8		"GIVE-WAY" SIGN - R1-2A	S11		"PEDESTRIAN" SIGN W6-1
S3		"BICYCLES ONLY" (RIGHT) & "PEDESTRIANS ONLY" (LEFT) SIGN R8-3(R)	S6		"NO STOPPING" SIGN (BIDIRECTIONAL) R5-35	S9	DELETED	"TO PEDESTRIANS & CYCLISTS" SIGN	S12		"STOP" SIGN R1-1
									S13	DELETED	

WARNING
BEWARE OF UNDERGROUND SERVICES
THE LOCATION OF UNDERGROUND SERVICES SHOWN ARE APPROXIMATE ONLY AND THEIR EXACT POSITION SHOULD BE PROVIDED ON SITE. NO GUARANTEE IS GIVEN THAT ALL SERVICES ARE SHOWN. THE CONTRACTOR MUST VERIFY ALL SERVICES ON SITE PRIOR TO ANY EXCAVATION WORKS.

BEFORE YOU DIG
www.byda.com.au

NOTE:
ALL NOTED "ABANDONED" SERVICES INCLUDING GAS MAINS, WATER MAINS, ETC. - THE CONTRACTOR SHALL BE RESPONSIBLE & CONFIRM THAT THESE SERVICES ARE ABANDONED, INCLUDING LIAISING WITH THE RELEVANT AUTHORITY PRIOR TO COMMENCING CONSTRUCTION.

0 2 4 6 8 10m
SCALE 1:200 AT ORIGINAL SIZE

LEGEND

—TOP—	EX TELSTRA OPTIC FIBRE	—HPG—	EX HIGH PRESSURE GAS MAIN
—T—	EX TELSTRA CABLE & PIT	—TS—	TRAFFIC SIGNAL PIT, CABLE, PEDESTAL
—S—	EX SEWER & PIT	—	TRAFFIC SIGNAL POLE
—W—	EX WATER MAIN	—	EX. SIGN
—ABW—	EX ABANDONED WATER MAIN	—	EXISTING BOLLARD
—G—	EX GAS MAIN	—	RUBBISH BIN
—ABG—	EX ABANDONED GAS MAIN	—	EX DRAIN & PIT
—E—	EX U/G ELECTRICITY CABLE	—	PROPOSED DRAIN & PIT
—E—	EX O/H ELECTRICITY CABLE	—	PSM
—O—	EX OPTUS CABLE	—	STN/TBM
—HD—	EX HOUSE DRAIN	—	
—	STOP VALVE	—	
—	FIRE PLUG	—	
—	FIRE HYDRANT (ABOVE GROUND)	—	
—	FIRE HYDRANT (GROUND LEVEL)	—	
—	ELECTRICITY SUPPLY POLE	—	
—	E.S.P. WITH LIGHT	—	
—	LIGHT POLE ONLY	—	
—	TELECOM PILLAR	—	
—	EXISTING POST	—	

CRE CONSULTING ENGINEERS PTY LTD
Civil • Municipal • Drainage • Project Management
Level 1/116 Puckle Street, Moonee Ponds, Vic, 3039
Phone: 0417 318 556
Email: admin@creconsulting.com.au

DESIGNED : CRE
CHECKED :
DATE :
SURVEYED : VICROADS
DATE : 23/11/21
SURVEY DATUM : GDA2020/A.H.D.
SCALES : AS SHOWN

DATE : DEC 2025
DATE : 23/11/21
@A1

CLIENT:
Maroondah City Council

**BEDFORD ROAD, RINGWOOD
BICYCLE PATH
COMMUNITY PLAN**

CRE REF: 3257-(REV-P11).DWG
CRE REV. NO.: P11
AMEND. NO.: -
DWG. NO. **3257**
SHEET: 5 OF 6
SIZE: A1

SIGN SCHEDULE


S1		"SHARED PATH" SIGN R8-2A	S4		"BICYCLES ONLY" (LEFT) & "PEDESTRIANS ONLY" (RIGHT) SIGN R8-3(L)	S7		"BUS ZONE" SIGN (LEFT) R5-20(L) & "NO STOPPING" SIGN (RIGHT) R5-35(R)	S10	DELETED	
S2		"END" SIGN R7-4	S5		"NO STOPPING" SIGN (LEFT) R5-35(L)	S8		"GIVE-WAY" SIGN - R1-2A "TO PEDESTRIANS & CYCLISTS" SIGN	S11		"PEDESTRIAN" SIGN W6-1
S3		"BICYCLES ONLY" (RIGHT) & "PEDESTRIANS ONLY" (LEFT) SIGN R8-3(R)	S6		"NO STOPPING" SIGN (BIDIRECTIONAL) R5-35	S9	DELETED	S12		"STOP" SIGN R1-1	
							DELETED	S13	DELETED		

PAVEMENT LEGEND

	PROFILE & RESHEET EXISTING ROAD PAVEMENT.		EXCAVATE & REMOVE EXISTING CONCRETE PATH & CONSTRUCT NEW CHARCOAL COLOUR CONCRETE BICYCLE PATH.
	CONSTRUCT NEW INDENTED PARKING BAYS		CONSTRUCT NEW 600mm WIDTH CHARCOAL COLOUR CONCRETE INFILL WITH COUNCIL APPROVED BRICK STENCIL PATTERN.
	CONSTRUCT NEW ASPHALT RAISED PAVEMENT.		REINSTATE EXISTING OR INSTALL NEW NATURE STRIP.
	EXCAVATE & REMOVE EXISTING CONCRETE PATH & CONSTRUCT NEW CONCRETE PATH.		PROPOSED TACTILE GROUND SURFACE INDICATORS.
	EXCAVATE & REMOVE EXISTING CONCRETE PRAM CROSSING & CONSTRUCT NEW CONCRETE PRAM CROSSING		PROPOSED TREES. INDICATIVE LOCATIONS ONLY. EXACT SPECIES, LOCATIONS & NUMBER OF TREES TO BE DETERMINED BY COUNCIL AT A LATER DATE.
	EXCAVATE & REMOVE EXISTING CONCRETE VEHICLE CROSSING & CONSTRUCT NEW PLAIN COLOUR CONCRETE "RESIDENTIAL" VEHICLE CROSSING.		REMOVE EXISTING TREE

LINEMARKING LEGEND


	NEW GREEN COLOUR PAVEMENT SURFACE.
	NEW YELLOW COLOUR PAVEMENT SURFACE.
	NEW RED COLOUR PAVEMENT SURFACE.
	NEW WHITE COLOUR LINEMARKING.
	NEW RUMBLE STRIPS

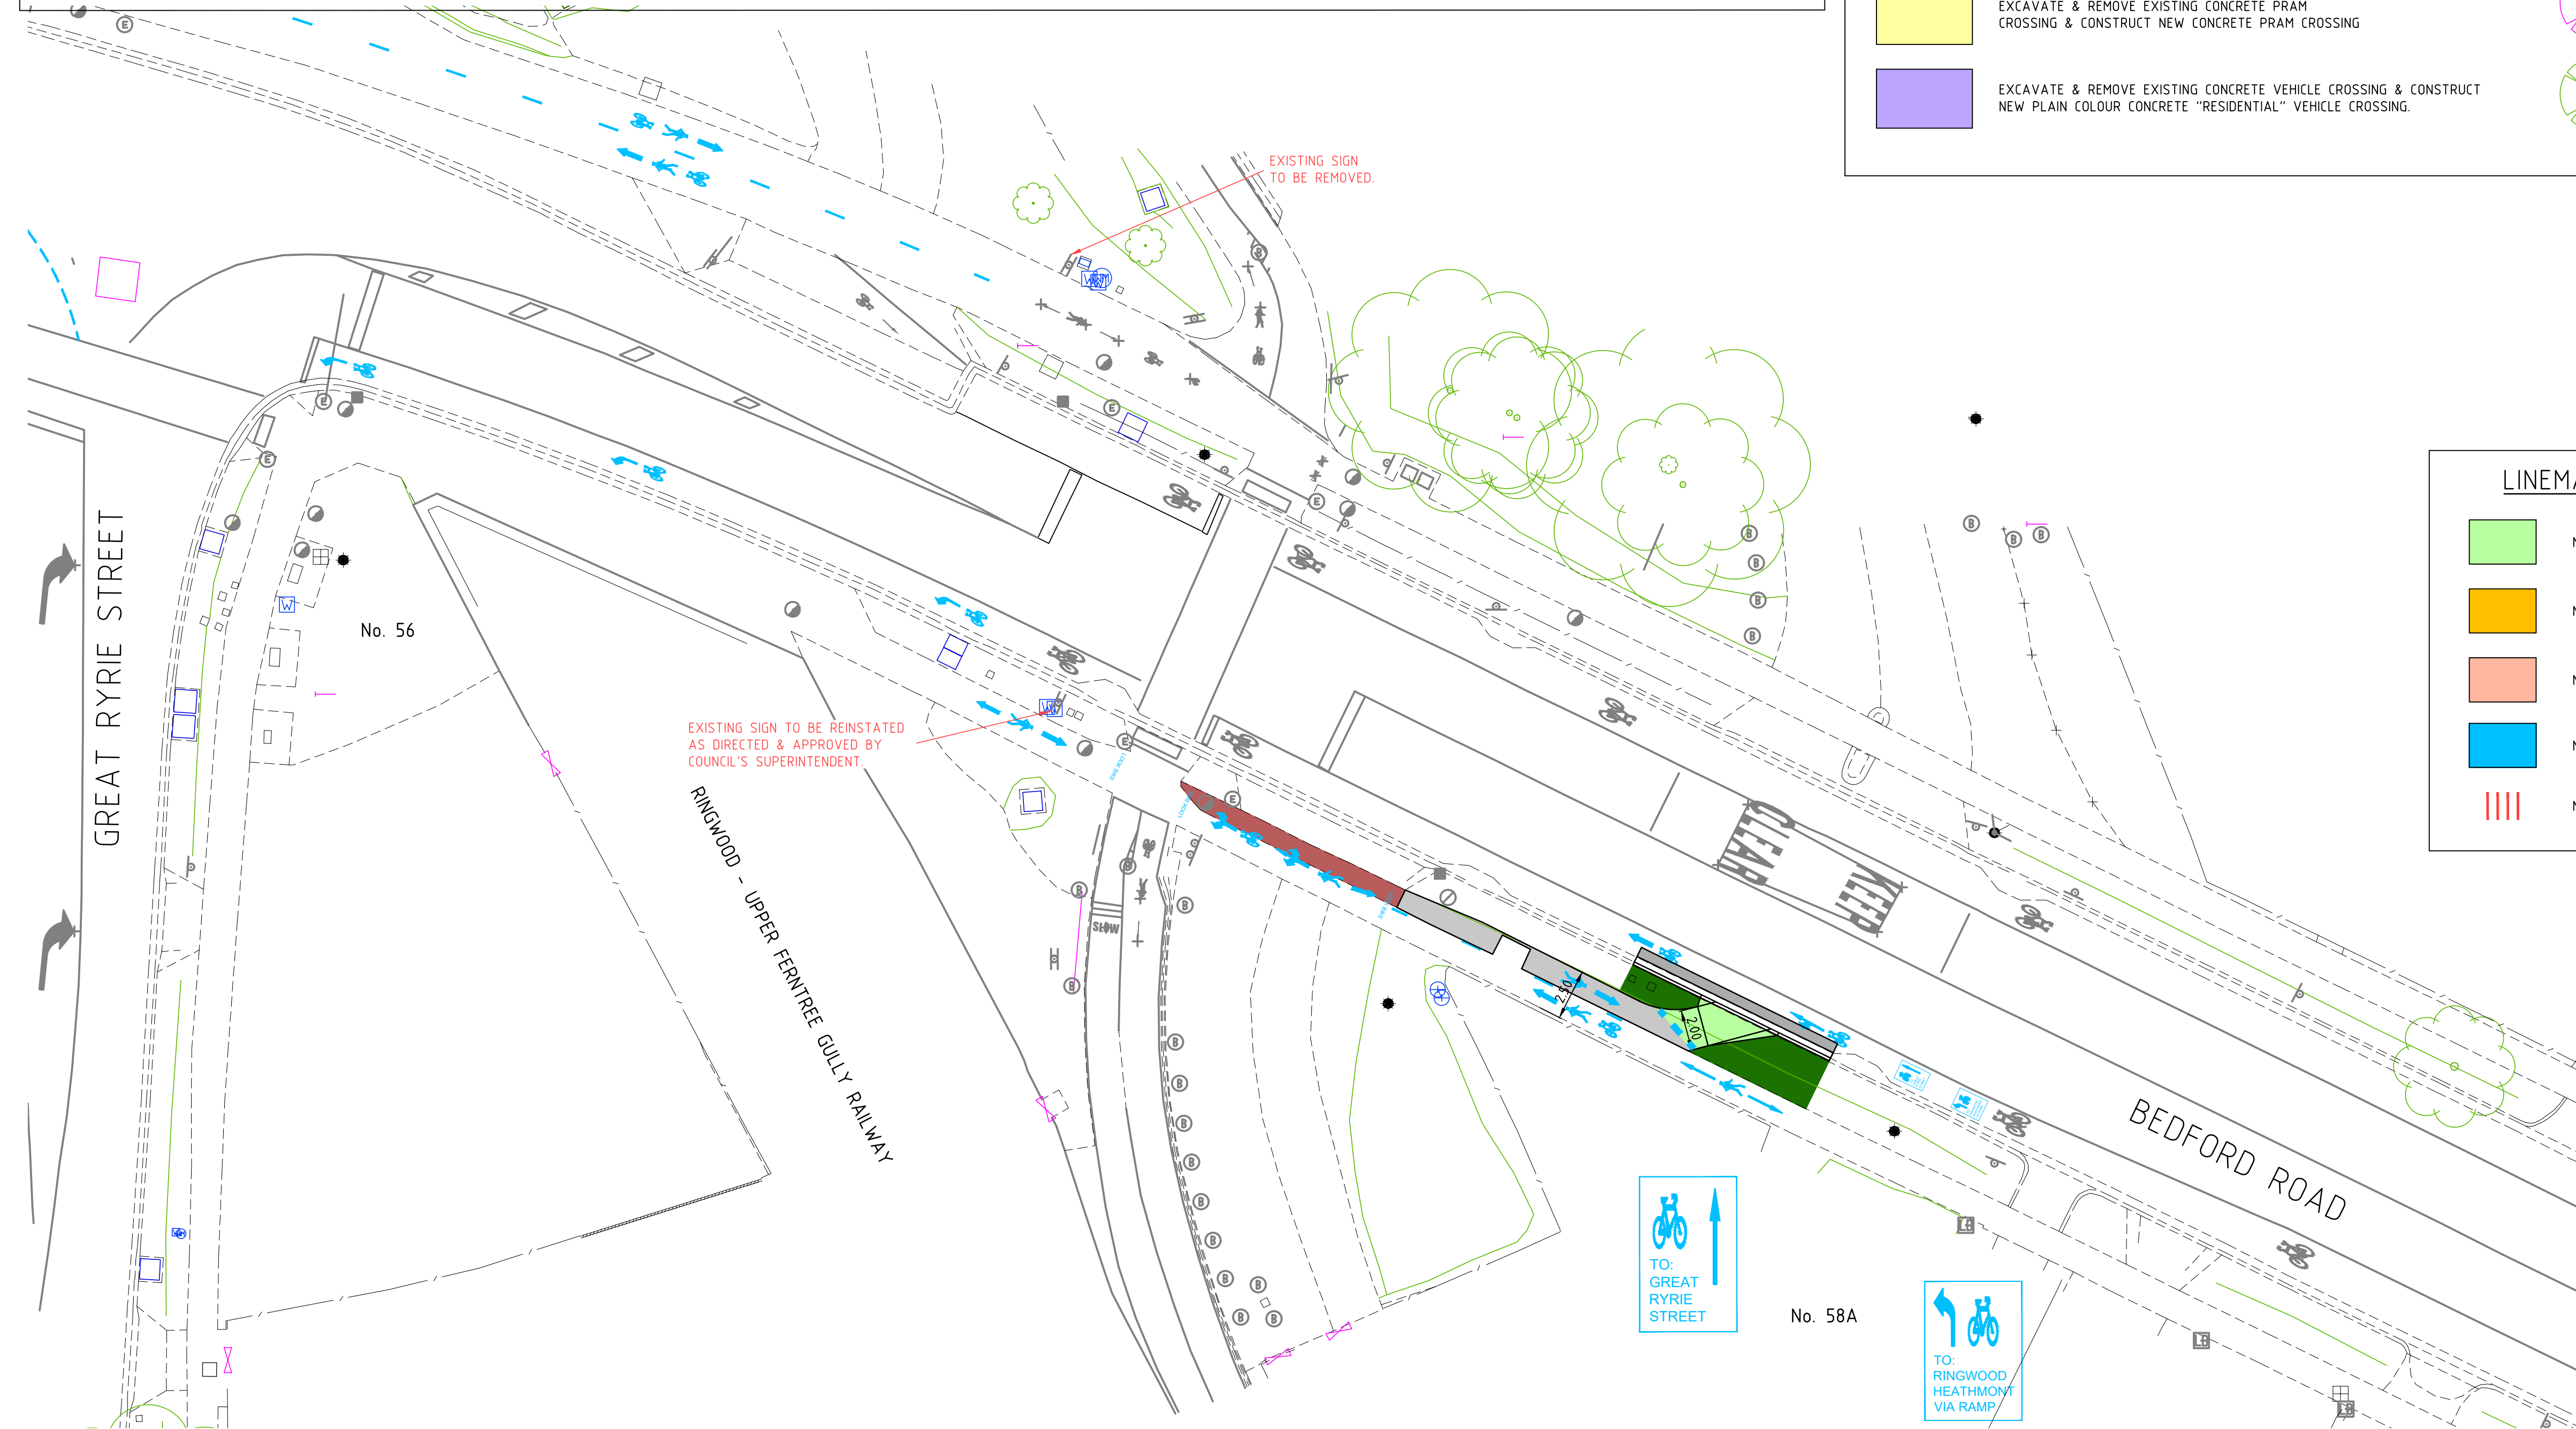

WARNING
BEWARE OF UNDERGROUND SERVICES
THE LOCATION OF UNDERGROUND SERVICES SHOWN ARE APPROXIMATE ONLY AND THEIR EXACT POSITION SHOULD BE PROVIDED ON SITE. NO GUARANTEE IS GIVEN THAT ALL SERVICES ARE SHOWN. THE CONTRACTOR MUST VERIFY ALL SERVICES ON SITE PRIOR TO ANY EXCAVATION WORKS.



NOTE:
ALL NOTED "ABANDONED" SERVICES INCLUDING GAS MAINS, WATER MAINS, ETC. - THE CONTRACTOR SHALL BE RESPONSIBLE & CONFIRM THAT THESE SERVICES ARE ABANDONED, INCLUDING LIAISING WITH THE RELEVANT AUTHORITY PRIOR TO COMMENCING CONSTRUCTION.

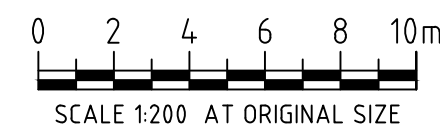

LEGEND		EX TELSTRA OPTIC FIBRE		EX HIGH PRESSURE GAS MAIN		
		EX TELSTRA CABLE & PIT		STOP VALVE		TRAFFIC SIGNAL PIT, CABLE, PEDESTAL
		EX SEWER & PIT		FIRE PLUG		TRAFFIC SIGNAL POLE
		EX WATER MAIN		FIRE HYDRANT (ABOVE GROUND)		FENCE
		EX ABANDONED WATER MAIN		FIRE HYDRANT (GROUND LEVEL)		UNCLASSIFIED PIT
		EX GAS MAIN		ELECTRICITY SUPPLY POLE		EX. SIGN
		EX ABANDONED GAS MAIN		E.S.P. WITH LIGHT		EXISTING BOLLARD
		EX U/G ELECTRICITY CABLE		LIGHT POLE ONLY		RUBBISH BIN
		EX O/H ELECTRICITY CABLE		TELECOM PILLAR		EX DRAIN & PIT
		EX OPTUS CABLE		EXISTING POST		PROPOSED DRAIN & PIT
		HD HOUSE DRAIN				

	TRAFFIC SIGNAL PIT, CABLE, PEDESTAL		
	TRAFFIC SIGNAL POLE		
	FENCE		TREE
	EX. SIGN		
	EXISTING BOLLARD		
	RUBBISH BIN		EX DRAIN & PIT
	PSM		PROPOSED DRAIN & PIT
	STN/TBM		
NO.	AMENDMENTS	DATE	

CRE CONSULTING ENGINEERS PTY LTD
Civil • Municipal • Drainage • Project Management
Level 1/116 Puckle Street, Moonee Ponds, Vic, 3039
Phone: 0417 318 556
Email: admin@creconsulting.com.au

DESIGNED : CRE	DATE : DEC 2025
CHECKED : DATE :	
SURVEYED : VICROADS	DATE : 23/11/21
SURVEY DATUM : GOA2020/A.H.D.	
SCALES : AS SHOWN	@A1

CLIENT:
 Maroondah City Council

BEDFORD ROAD, RINGWOOD
BICYCLE PATH
COMMUNITY PLAN

CRE REF: 3257-(REV-P11).DWG
CRE REV. NO.: P11
AMEND. NO.: -
DWG. NO. 3257
SHEET: 6 OF 6
SIZE: A1